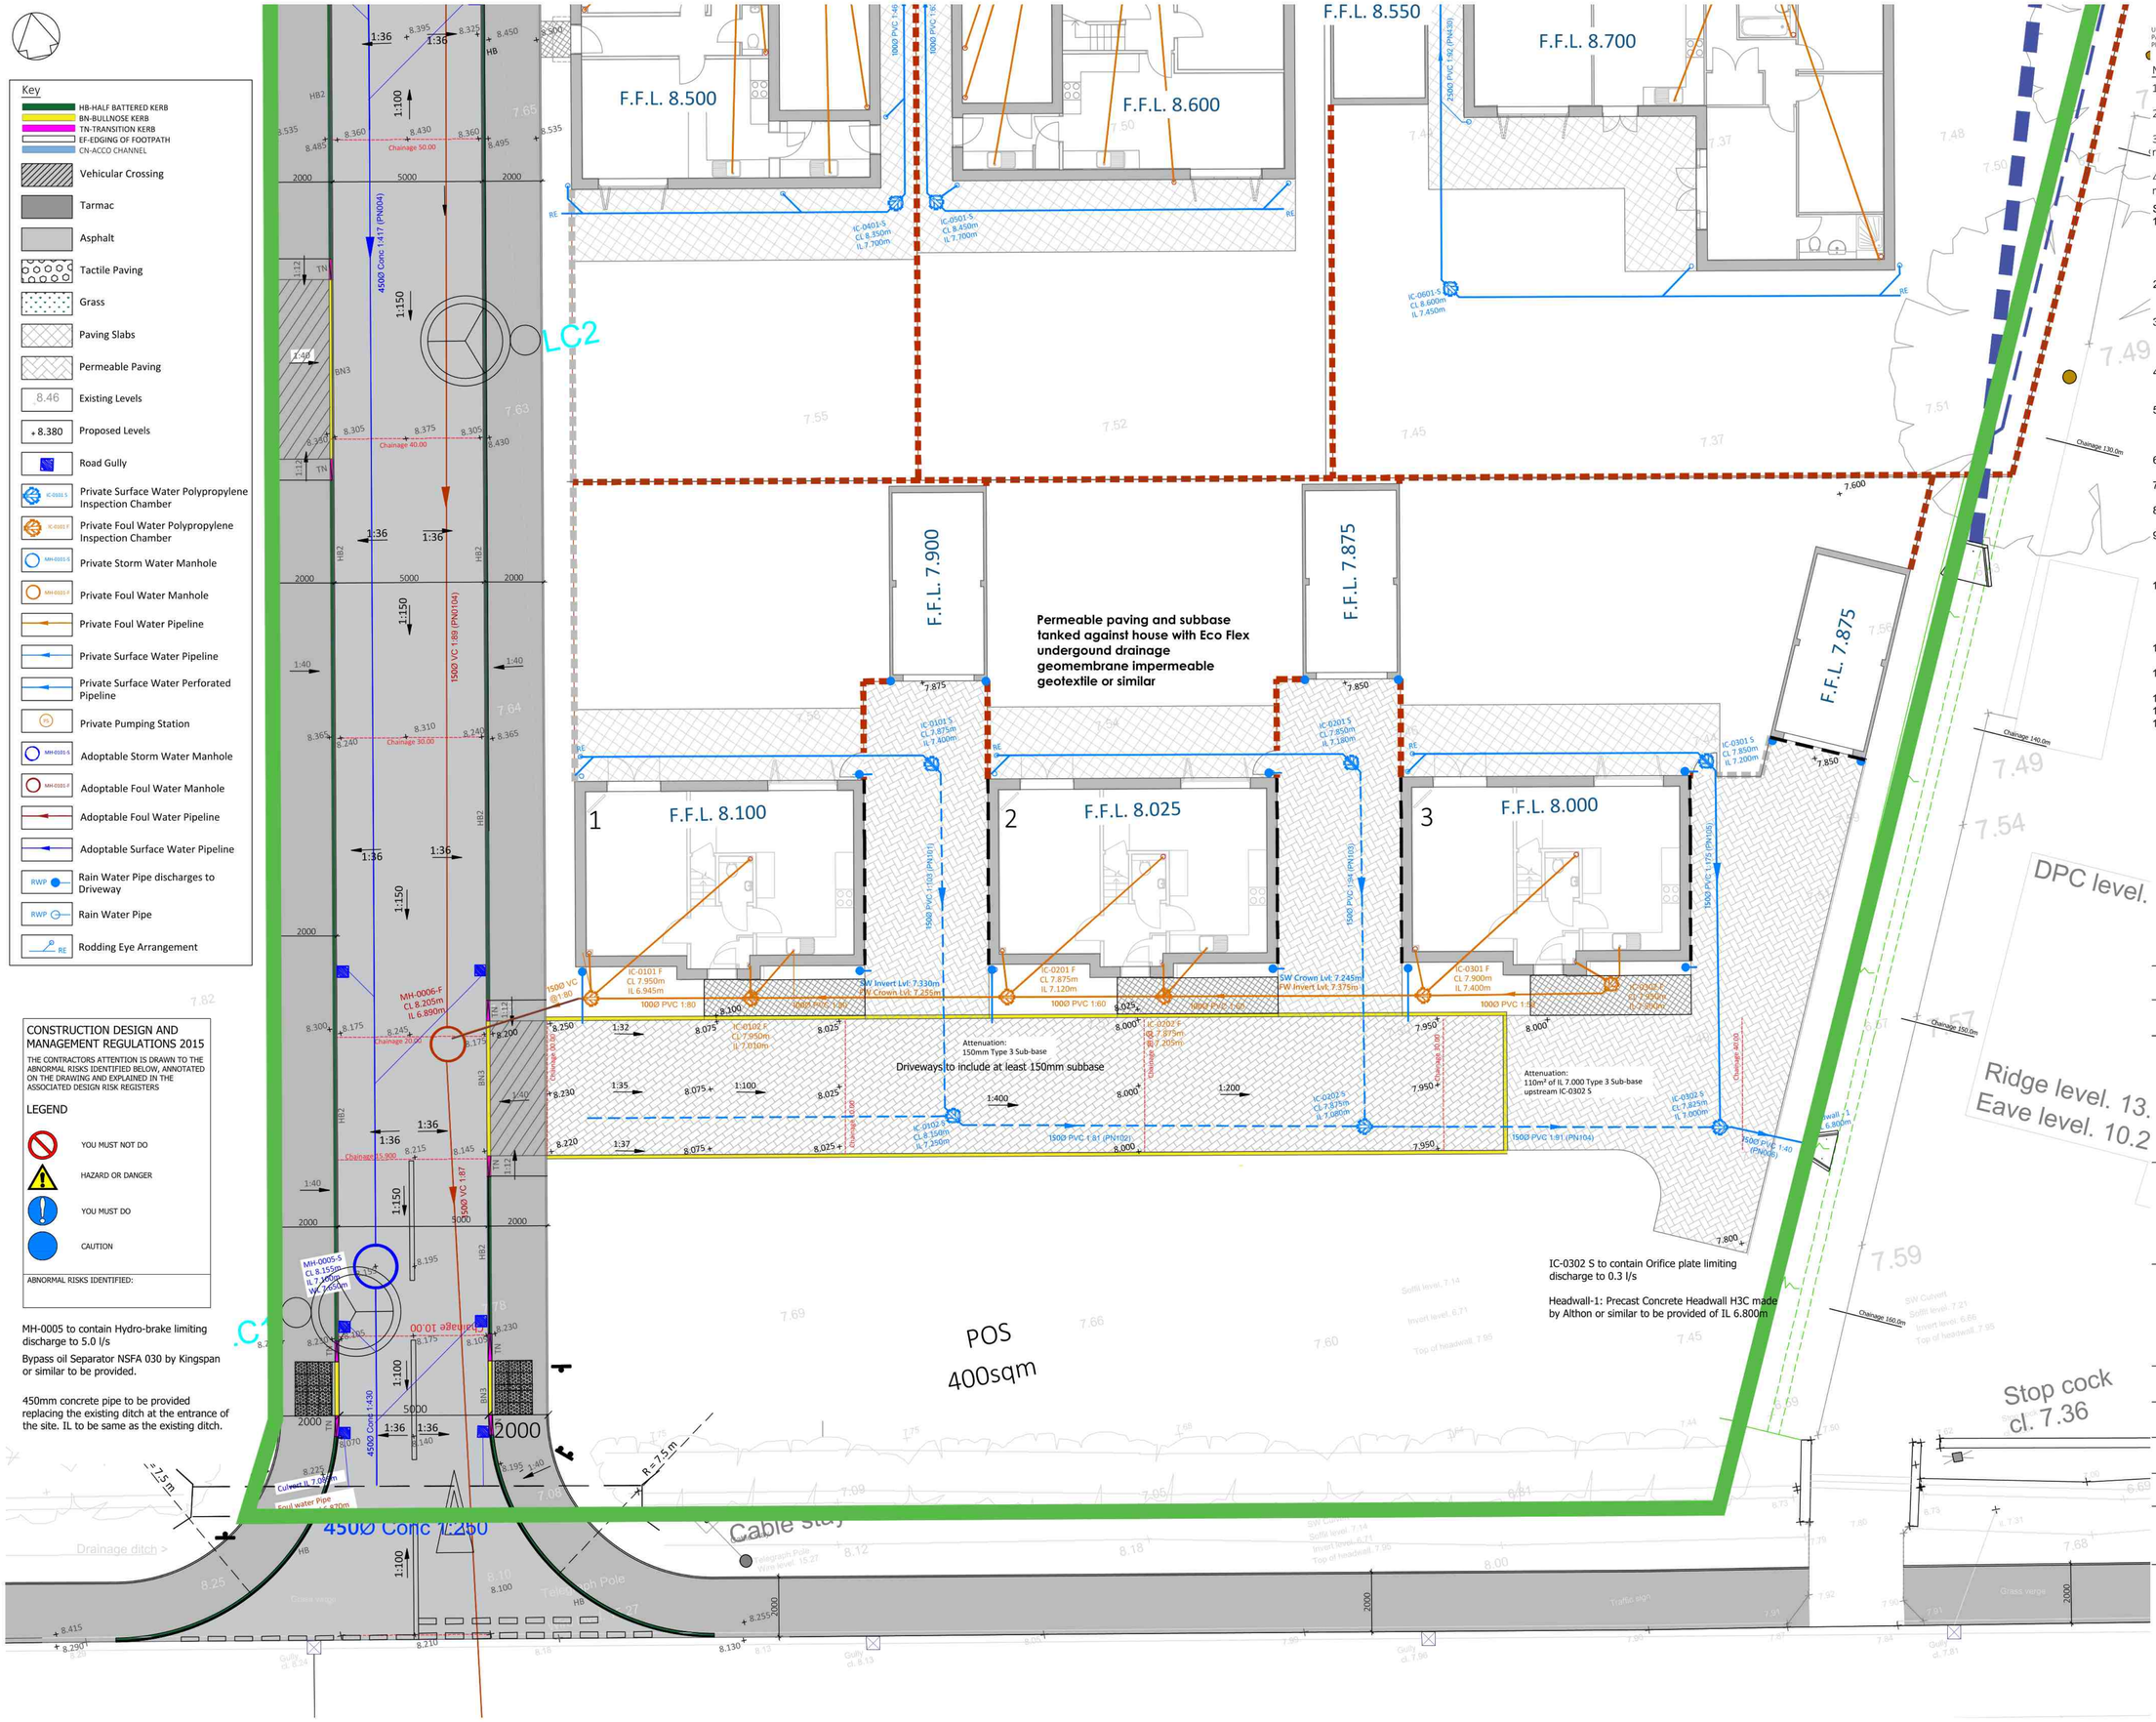


UNLESS STATED WITHIN THE CONTRACT THESE DRAWINGS ARE COPYRIGHT AND THE PROPERTY OF PARSONS CONSULTING ENGINEERS LTD. COPYING OF THE DESIGNS, DRAWINGS OR INTELLECTUAL PROPERTY IN FULL OR IN PART IS NOT PERMITTED.

NOTES

1. Do not scale this drawing.
2. All dimensions are in millimetres unless stated otherwise.
3. This drawing to be read in conjunction with all other relevant drawings and specifications.
4. All proprietary items to be installed in strict compliance with manufacturers instructions and recommendations.

STANDARD DRAINAGE NOTES:

1. Except where specifically shown otherwise all below ground pipes / connections shall be 100mm dia PVC (to BS 4660) or VC (to BS 5481) with flexible joints and laid to minimum falls of 1 in 40, except where connected to WC when falls may be 1 in 80.
2. All gravity pipe runs to be tested to a standing head of 1500mm head of water above the invert at the head of the pipe run (but not exceeding 4000mm at the lower end)
3. For details of bed and surround requirements refer to long-sections and standard details. In all other situations provide 150mm of 10mm single-sized rounded gravel bedding and surround.
4. Except where specifically shown otherwise, pipes to be a minimum of 900mm below roads/driveways and 600mm below gardens/fields.
5. Ventilating pipes to be provided at the head of each drain and to any branch longer than 6m where a single appliance is connected, or 12m where a group of appliances is connected.
6. Step-irons shall not be fitted in any chambers unless specified otherwise.
7. Manhole/Gully covers shall be regulated to suit finished levels and crossfalls
8. All proprietary items to be installed in strict compliance with manufacturers instructions and recommendations
9. Drains passing beneath buildings to have minimum 100mm granular fill or flexible filling around pipe. Where the pipe crown is within 300mm of the underside of the slab, pipe shall be encased in concrete integral with the slab.
10. Drains passing through walls below ground level to have minimum 50mm clearance all round and opening in walls to be masked all round with rigid sheet material to prevent ingress of fill or vermin. Openings in walls for pipes shall have concrete lintels to support wall construction above
11. Unless labeled otherwise type 3 subbase below permeable car parking spaces to be 350mm
12. Permeable driveways for Plots 28-41 to include at least 150mm of type 3
13. Unless labeled otherwise pipes to be PVC of 100mm Dia
14. Pipes downstream Road gullies to be VC of 150mm Dia
15. Setting out points to be at the front face of the kerb

STANDARD ROADS / FOOTPATH NOTES:

1. Subgrade to be proof rolled with one pass of a smooth-wheeled roller having a mass per M-width of roll of not less than 2,100-kg or a Vibrating Roller having a mass per M-width of roll of not less than 700-kg or a Vibrating Plate Compactor having a mass per m2 of not less than 1400-kg. Any soft spots shall be removed and replaced with Type 1 compacted in layers not exceeding 150mm thickness.
2. All formations are to be treated with an approved herbicide before placing sib-base material on a geotextile separation membrane (Terram 1000 or similar approved)
3. All sub-base material is to be non-frost-susceptible. All concrete to be sulphate resisting

Unless Stated otherwise pipes to be 100mm PVC

Level Access shall be provided to the rear door where access at the front can't be achieved

P21	General Amendments	EP	04-10-23
P20	Foul Chambers added to Plot 1 and 2	XW	05-11-22

Client
Rose Homes

Project
Somersham

Title
Engineering Drawing (Sheet 1 of 7)

Job No	18030		
Drawing No	18030-100	Rev	P21
Status	Preliminary		
Scale	1:100	Date	03.12.2020
Project Engineer	TBP	Drawn By	ZEK
		Checked By	TBP
		Approved By	

pcrsons
Providing engineering solutions for the Built Environment
4 Angel House, Eastgate ,Whittlesey, Peterborough, PE7 1SE
07961 783825
www.parsonsengineers.co.uk