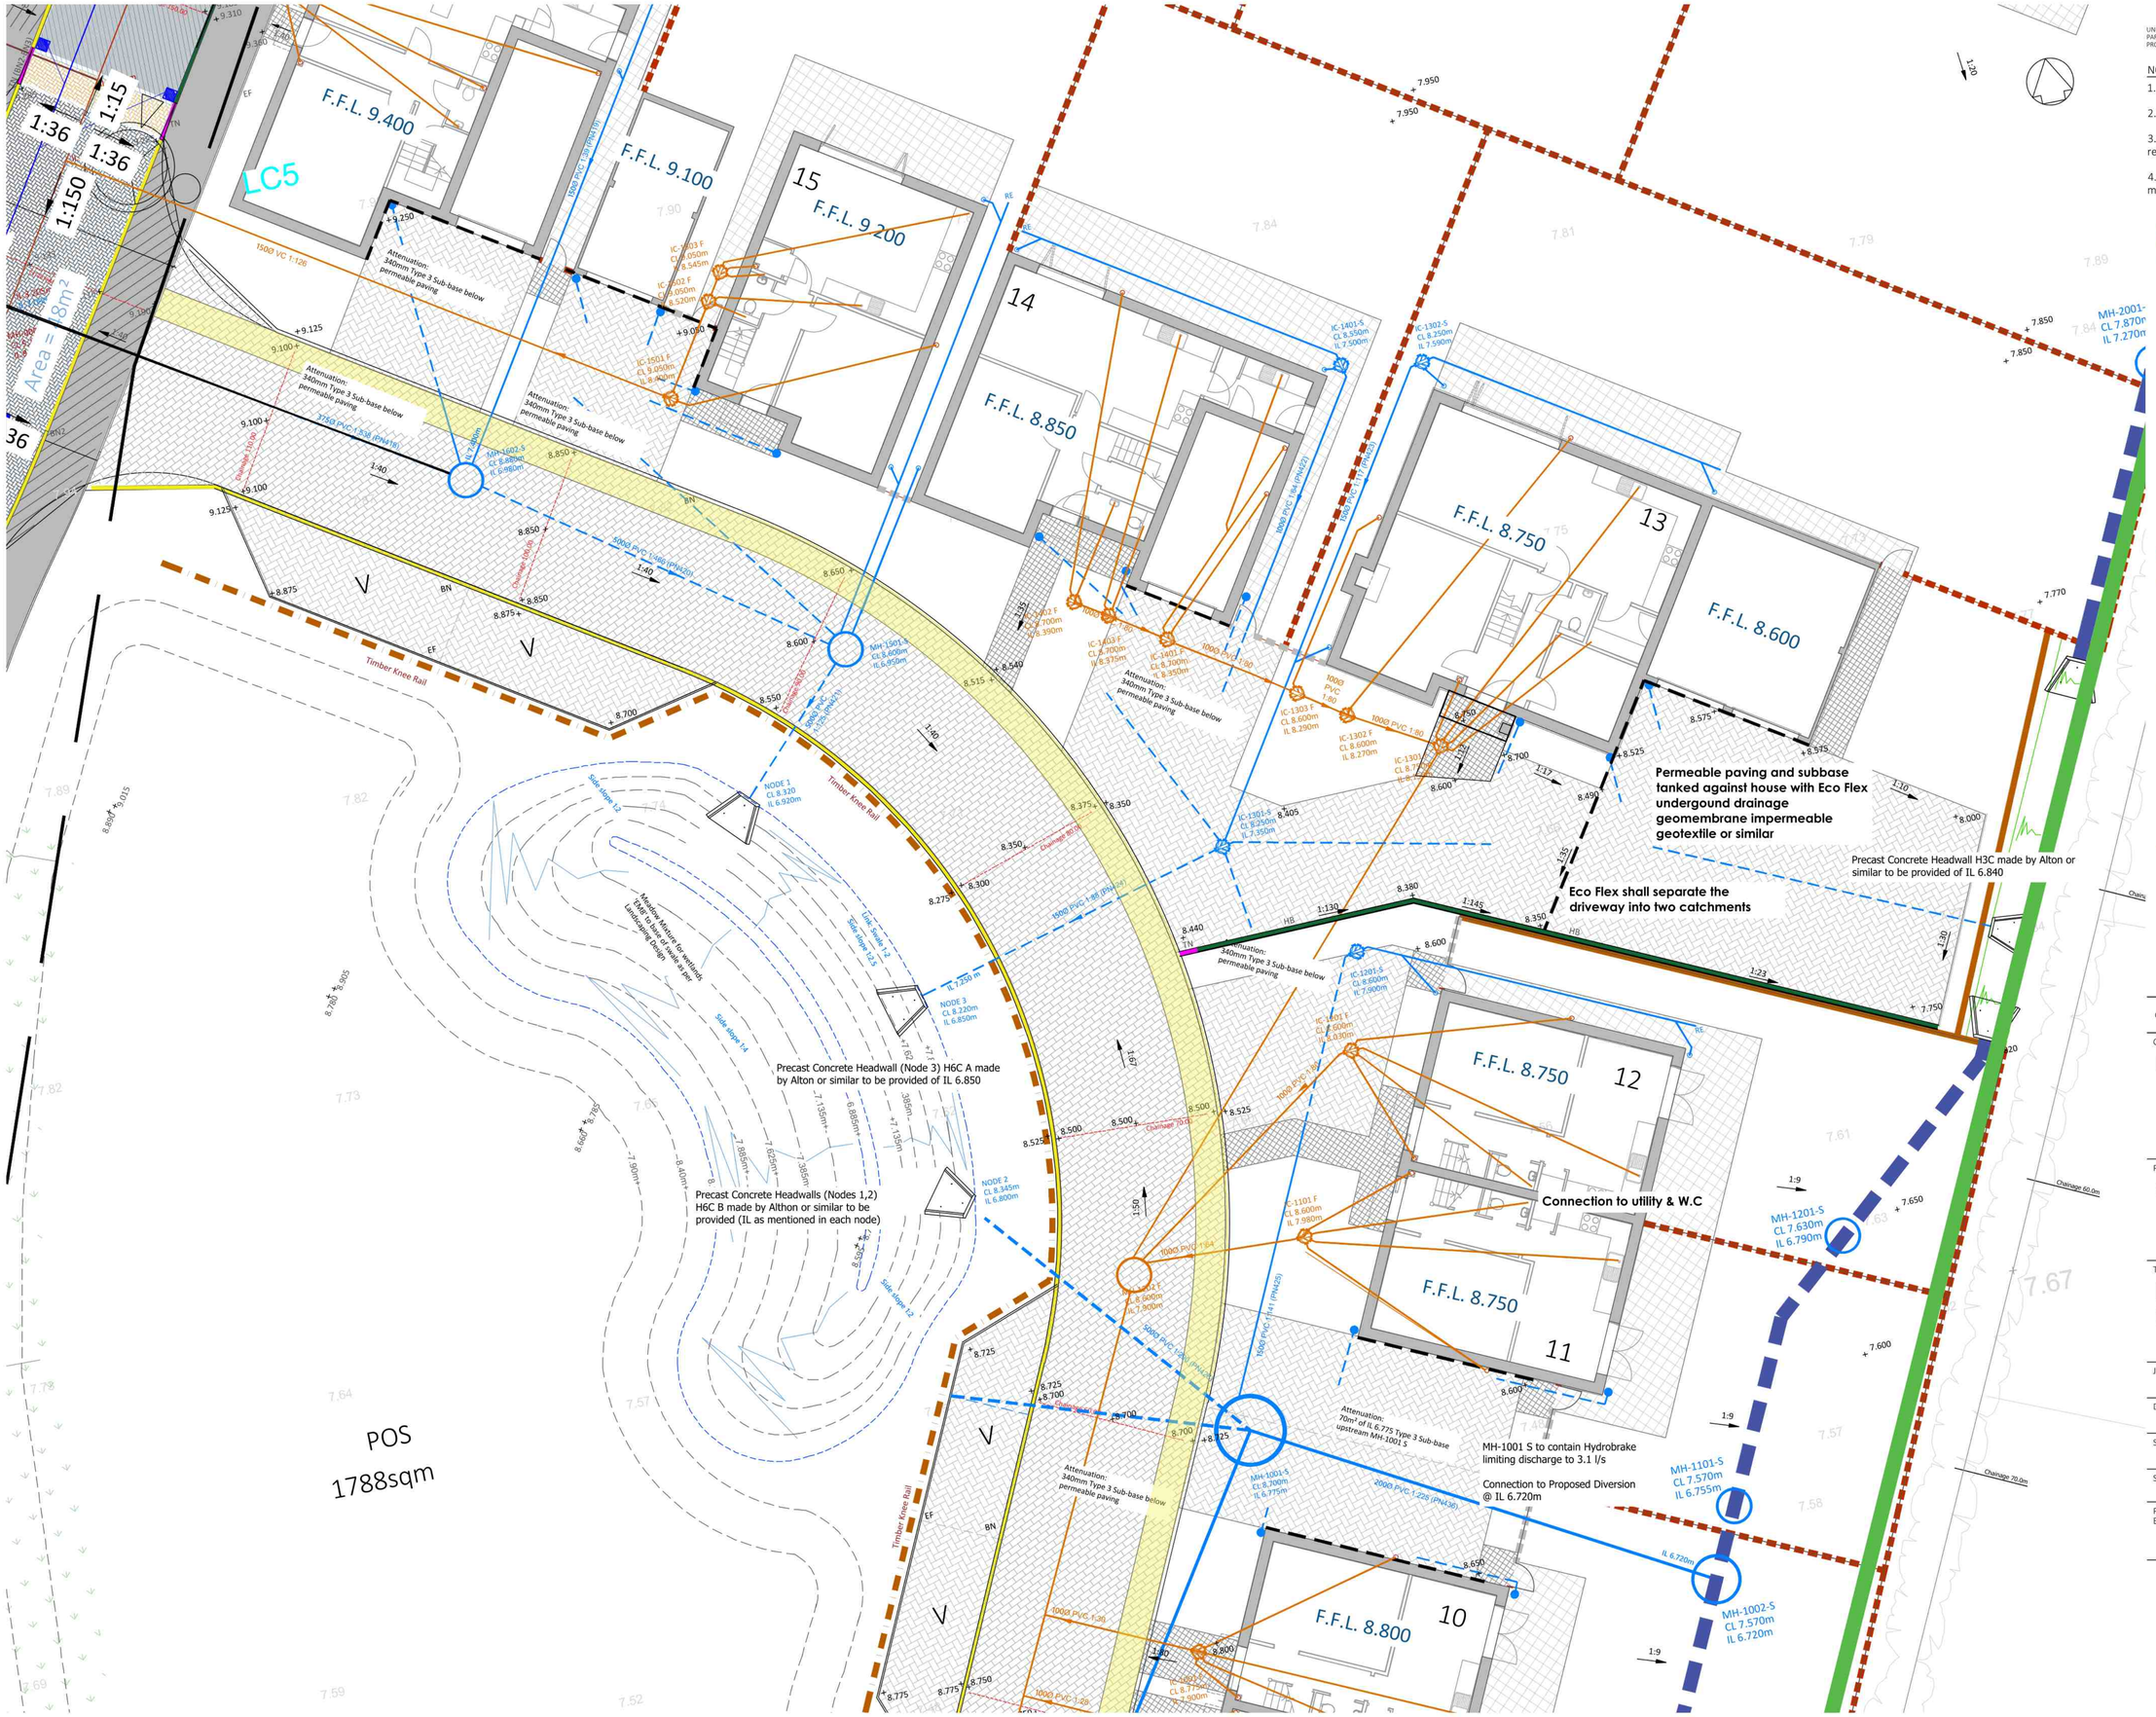

UNLESS STATED WITHIN THE CONTRACT THESE DRAWINGS ARE COPYRIGHT AND THE PROPERTY OF PARSONS CONSULTING ENGINEERS LTD. COPYING OF THE DESIGNS, DRAWINGS OR INTELLECTUAL PROPERTY IN FULL OR IN PART IS NOT PERMITTED.

NOTES

1. Do not scale this drawing.
2. All dimensions are in millimetres unless stated otherwise.
3. This drawing to be read in conjunction with all other relevant drawings and specifications.
4. All proprietary items to be installed in strict compliance with manufacturers instructions and recommendations.

Key

- HB-HALF BATTERED KERB
- BN-BULLNOSE KERB
- TN-TRANSITION KERB
- EF-EDGING OF FOOTPATH
- CN-ACCO CHANNEL
- Vehicular Crossing
- Tarmac
- Asphalt
- Tactile Paving
- Grass
- Paving Slabs
- Permeable Paving
- 8.46 Existing Levels
- +8.380 Proposed Levels
- Road Gully
- Private Surface Water Polypropylene Inspection Chamber
- Private Foul Water Polypropylene Inspection Chamber
- Private Storm Water Manhole
- Private Foul Water Manhole
- Private Foul Water Pipeline
- Private Surface Water Pipeline
- Private Surface Water Perforated Pipeline
- Private Pumping Station
- Adoptable Storm Water Manhole
- Adoptable Foul Water Manhole
- Adoptable Foul Water Pipeline
- Adoptable Surface Water Pipeline
- RWP Rain Water Pipe discharges to Driveway
- RWP Rain Water Pipe
- RE Rodding Eye Arrangement

Unless Stated otherwise pipes to be 100mm PVC

Level Access shall be provided to the rear door where access at the front can't be achieved

C02	Control Kiosks Removed. Plots 13 & 14. Issued for construction	KS	02-25

Client
Rose Homes

Project
Somersham

Title
Engineering Drawing (Sheet 3 of 7)

Job No	18030		
Drawing No	18030-102	Rev	C02
Status	For Construction		
Scale	1:100	Date	03.12.2020
Project Engineer	TBP	Drawn By	ZEK
		Checked By	TBP
		Approved By	

parsons
Providing engineering solutions for the Built Environment
4 Angel House, Eastgate ,Whittlesey, Peterborough, PE7 1SE
07961 783825
www.parsonsengineers.co.uk