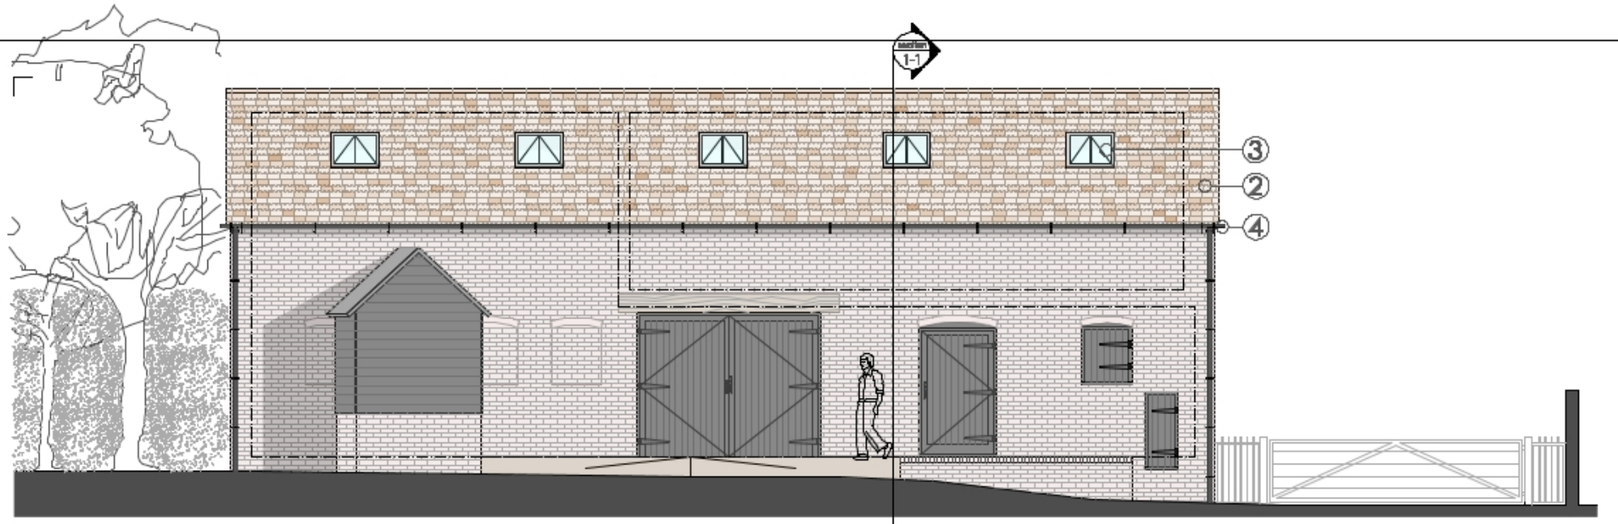

SOUTH ELEVATION

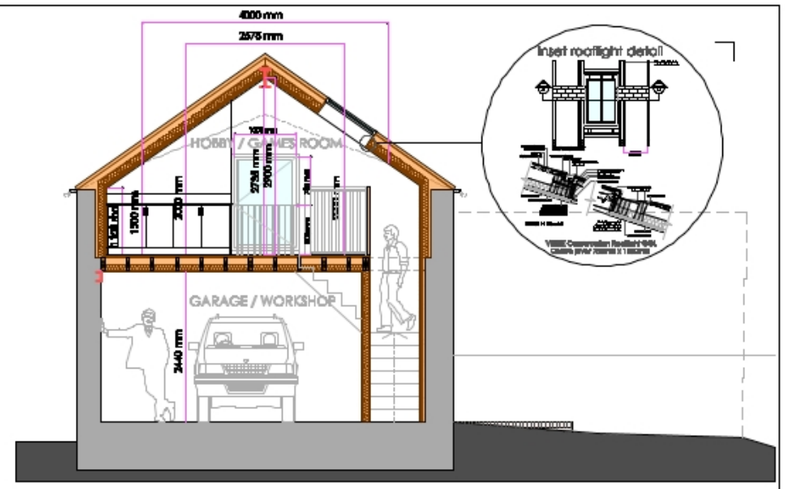

SECTION

Gable brickwork to be taken down to eaves level. 18" brickwork to be salvaged and used to re-face new gable end. Internal skin to be re-built in 'new' brickwork as specified

Integrated Schwegler 1FR bat box installed between 4-6m above ground level

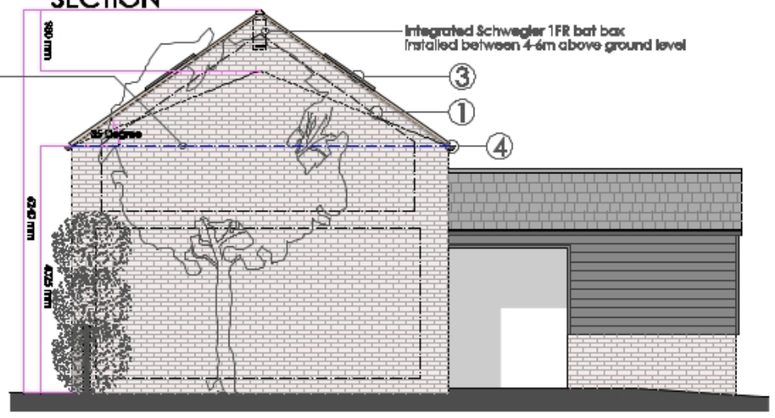

① 

Facing brickwork to be salvaged from existing gable ends. Internal brickwork skin to be Imperial bricks - Regency Orange Multi English bond with lime mortar to match

② 

Cambridge gault clay cream/buff/pink pantiles by Cambridge brick and Tile Co.

③ 

Velux Conservation rooflight, centre pivot (780mm x 1180mm) set within depth of roof tiles

④ 

Brett Martin Cascade Deepstyle 115mm gutters and downpipes in Black cast iron effect matt finish

WEST ELEVATION

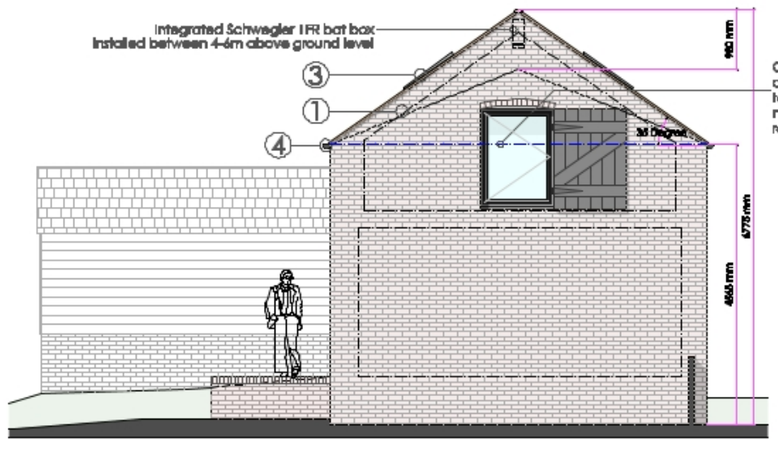

EAST ELEVATION

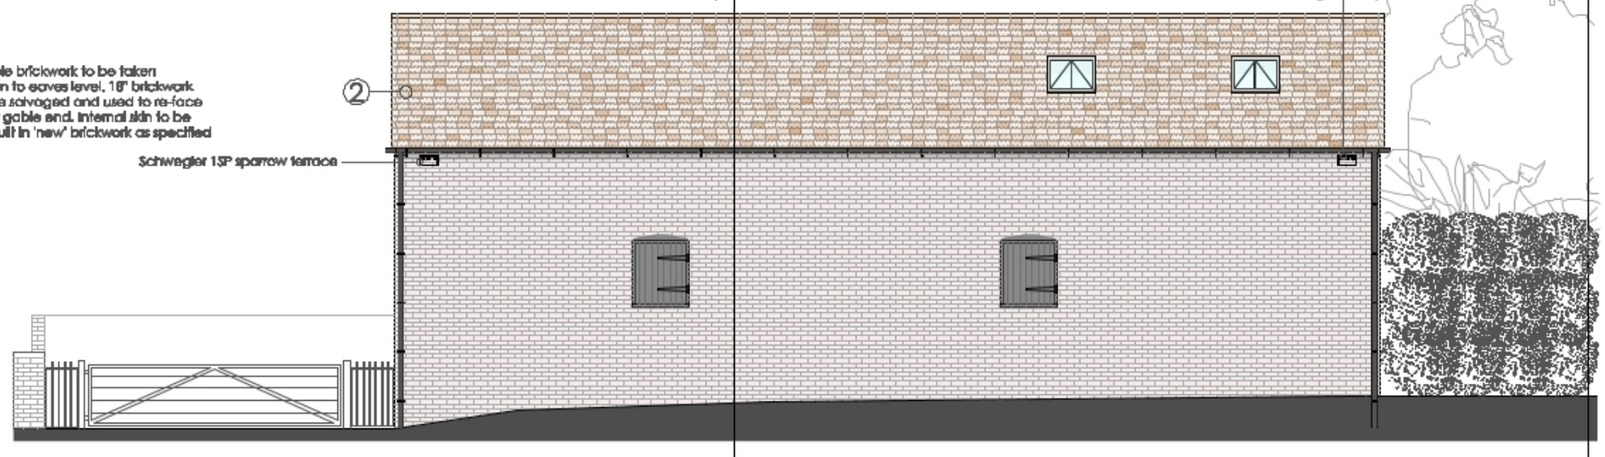

NORTH ELEVATION (HIGH STREET)

0 5

CAMPBELL McCRAE Limited
architectural services
Chapel House, 5 The Silks, Godmanchester, Huntingdon, Cambridgeshire, PE29 2JF
Tel: 01480 453073 Web: www.campbell-mccrae.co.uk
Registered number: 7530574. Registered in England and Wales. Registered address: 88 High St, Ramsey, Cambs, PE26 1BS

Project:	Drawing title:	Scale	Date	Drwg No.	Revision
Beech House, High St, Spaldwick	Elevations and section	1:100@A3	Aug 24	22405_03	G

Use figured dimensions only, do not scale.
Campbell McCrae Ltd can accept no responsibility for the interpretation of this drawing when the practice is not named as contract administrator in the building contract.