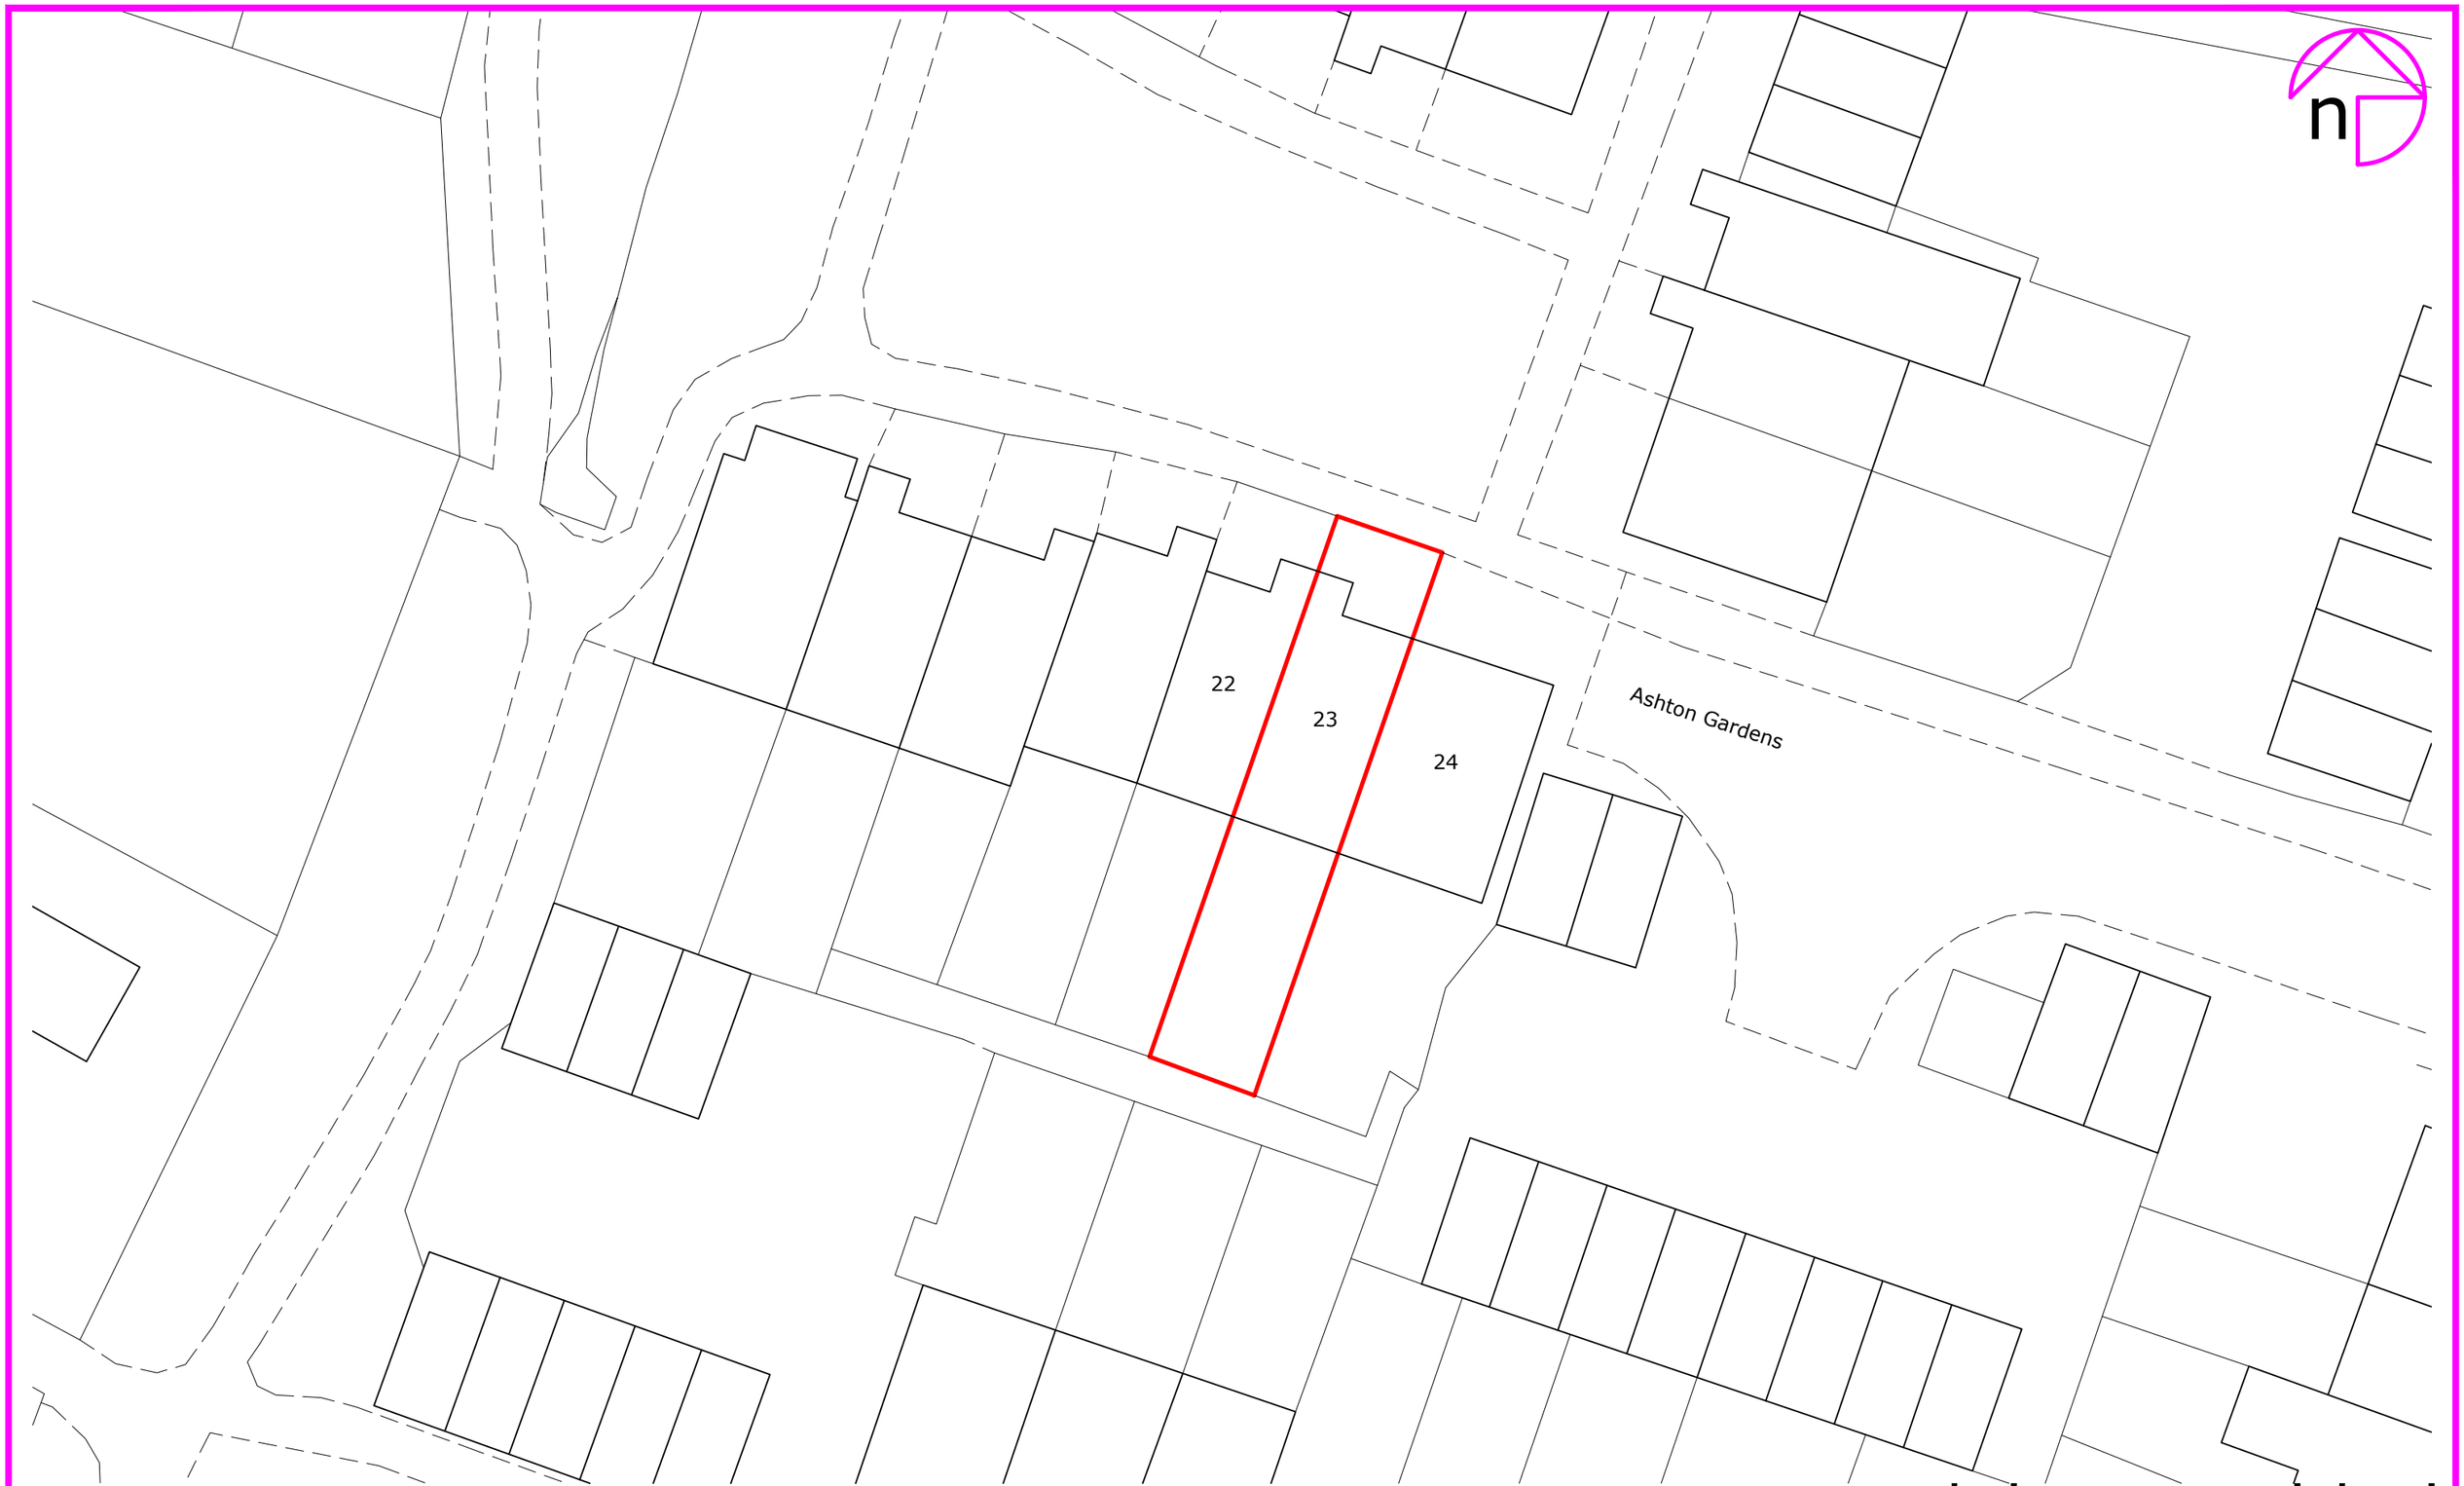


1:200 0 2 4 6 8 10 12 14 16 18 20 30 40m

Rev:	Description:	By:	Date:

octopus energy services

Accredited by: NAPIT, MCS CERTIFIED, RECC

Client/Project: La Young Jackson, 23 Ashton Gardens, Huntingdon, PE29 7HG	Project status: PLANNING
	Drawing title: Site plan as existing

Scale:	Paper Size:	Drawn:	Checked:
1:200	A3	A.K.	S.M.
Project ID:	Drawing No:	Revision:	Date:
J-58BE2374	01		Dec 2024

© Octopus Energy 2024