

1:100 Scale

DISCLAIMER:


This drawing is the property of the applicant and is issued on the condition that it is not reproduced, disclosed or copied to any individual without written consent from the applicant.

No Dimensions are to be scaled from this drawing EXCEPT FOR PLANNING PURPOSES.


© COPYRIGHT MT ARCHITECTURE LTD

Issued for:

Rev:	Date:	Details:	Drawn:	Checked:
A	28.11.24	MINOR MODIFICATIONS AS PER CLIENT COMMENTS DATE 28.11.24	MRT	MRT

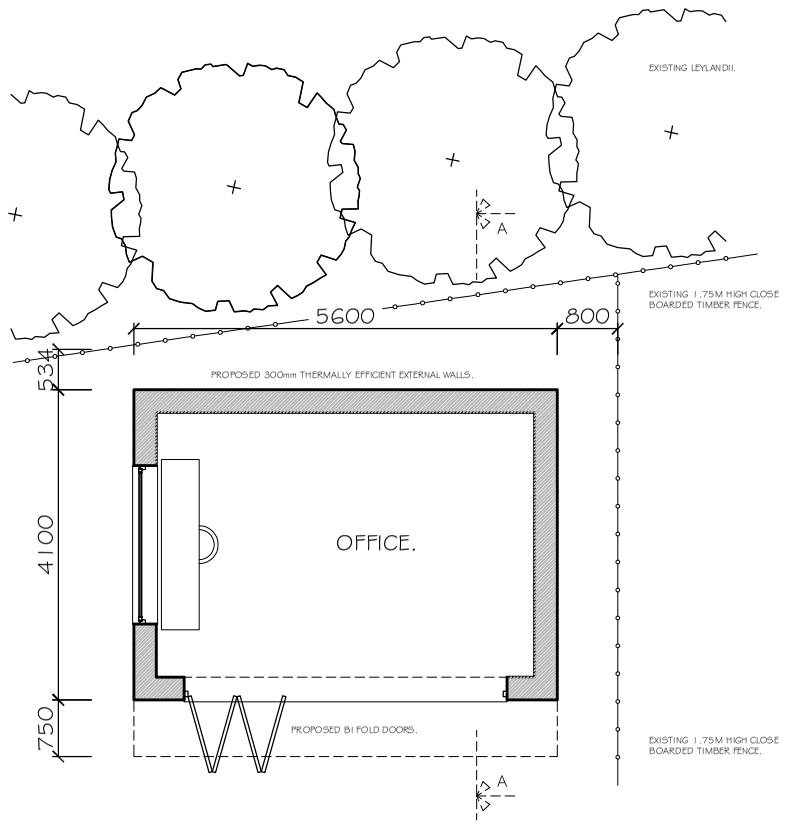

PROPOSED OFFICE
GROUND FLOOR GA PLAN.

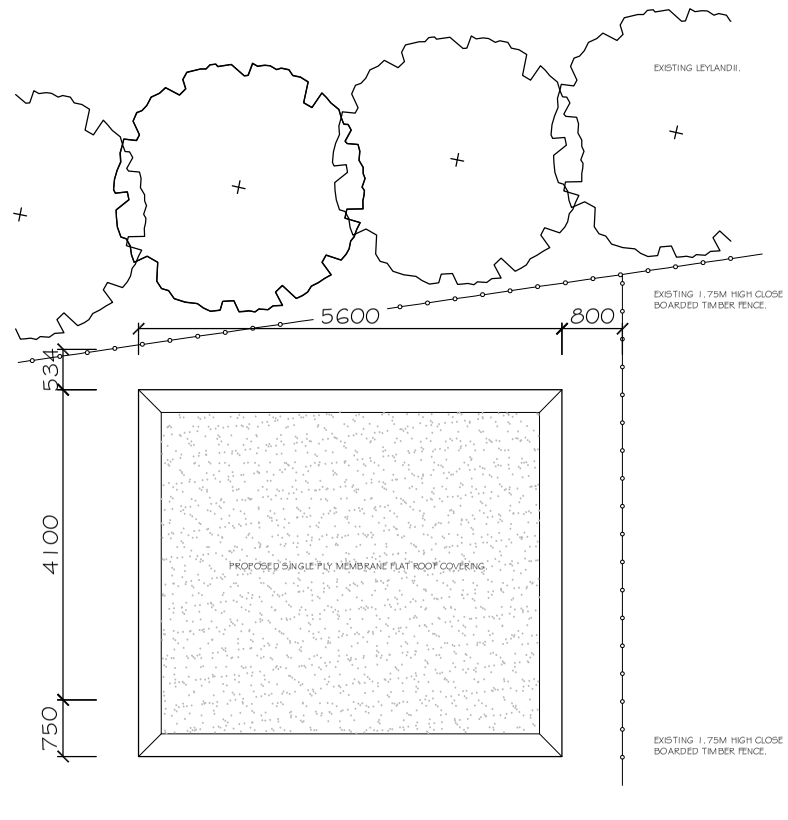

PROPOSED OFFICE
ROOF PLAN.

MTArchitecture Ltd
DEPENDABLE ARCHITECTURAL SERVICES
7 Ream Close, Eynesbury, St Neots, Cambridgeshire PE192HE
www.mt-architectureltd.co.uk / info@mt-architectureltd.co.uk
01480 474708 / 07921504260

Scale: 1:100@A3	Drawing Title: PROPOSED OUTBUILDING GA PLAN'S.
Date: NOV 2024	Project Title: MR D PIKE, 2 THE GROVE, BUCKDEN PE19 5US.
Drawing no: 2024103/04	Revision: A