# Planning Services

01795/02

## Site Location Plan

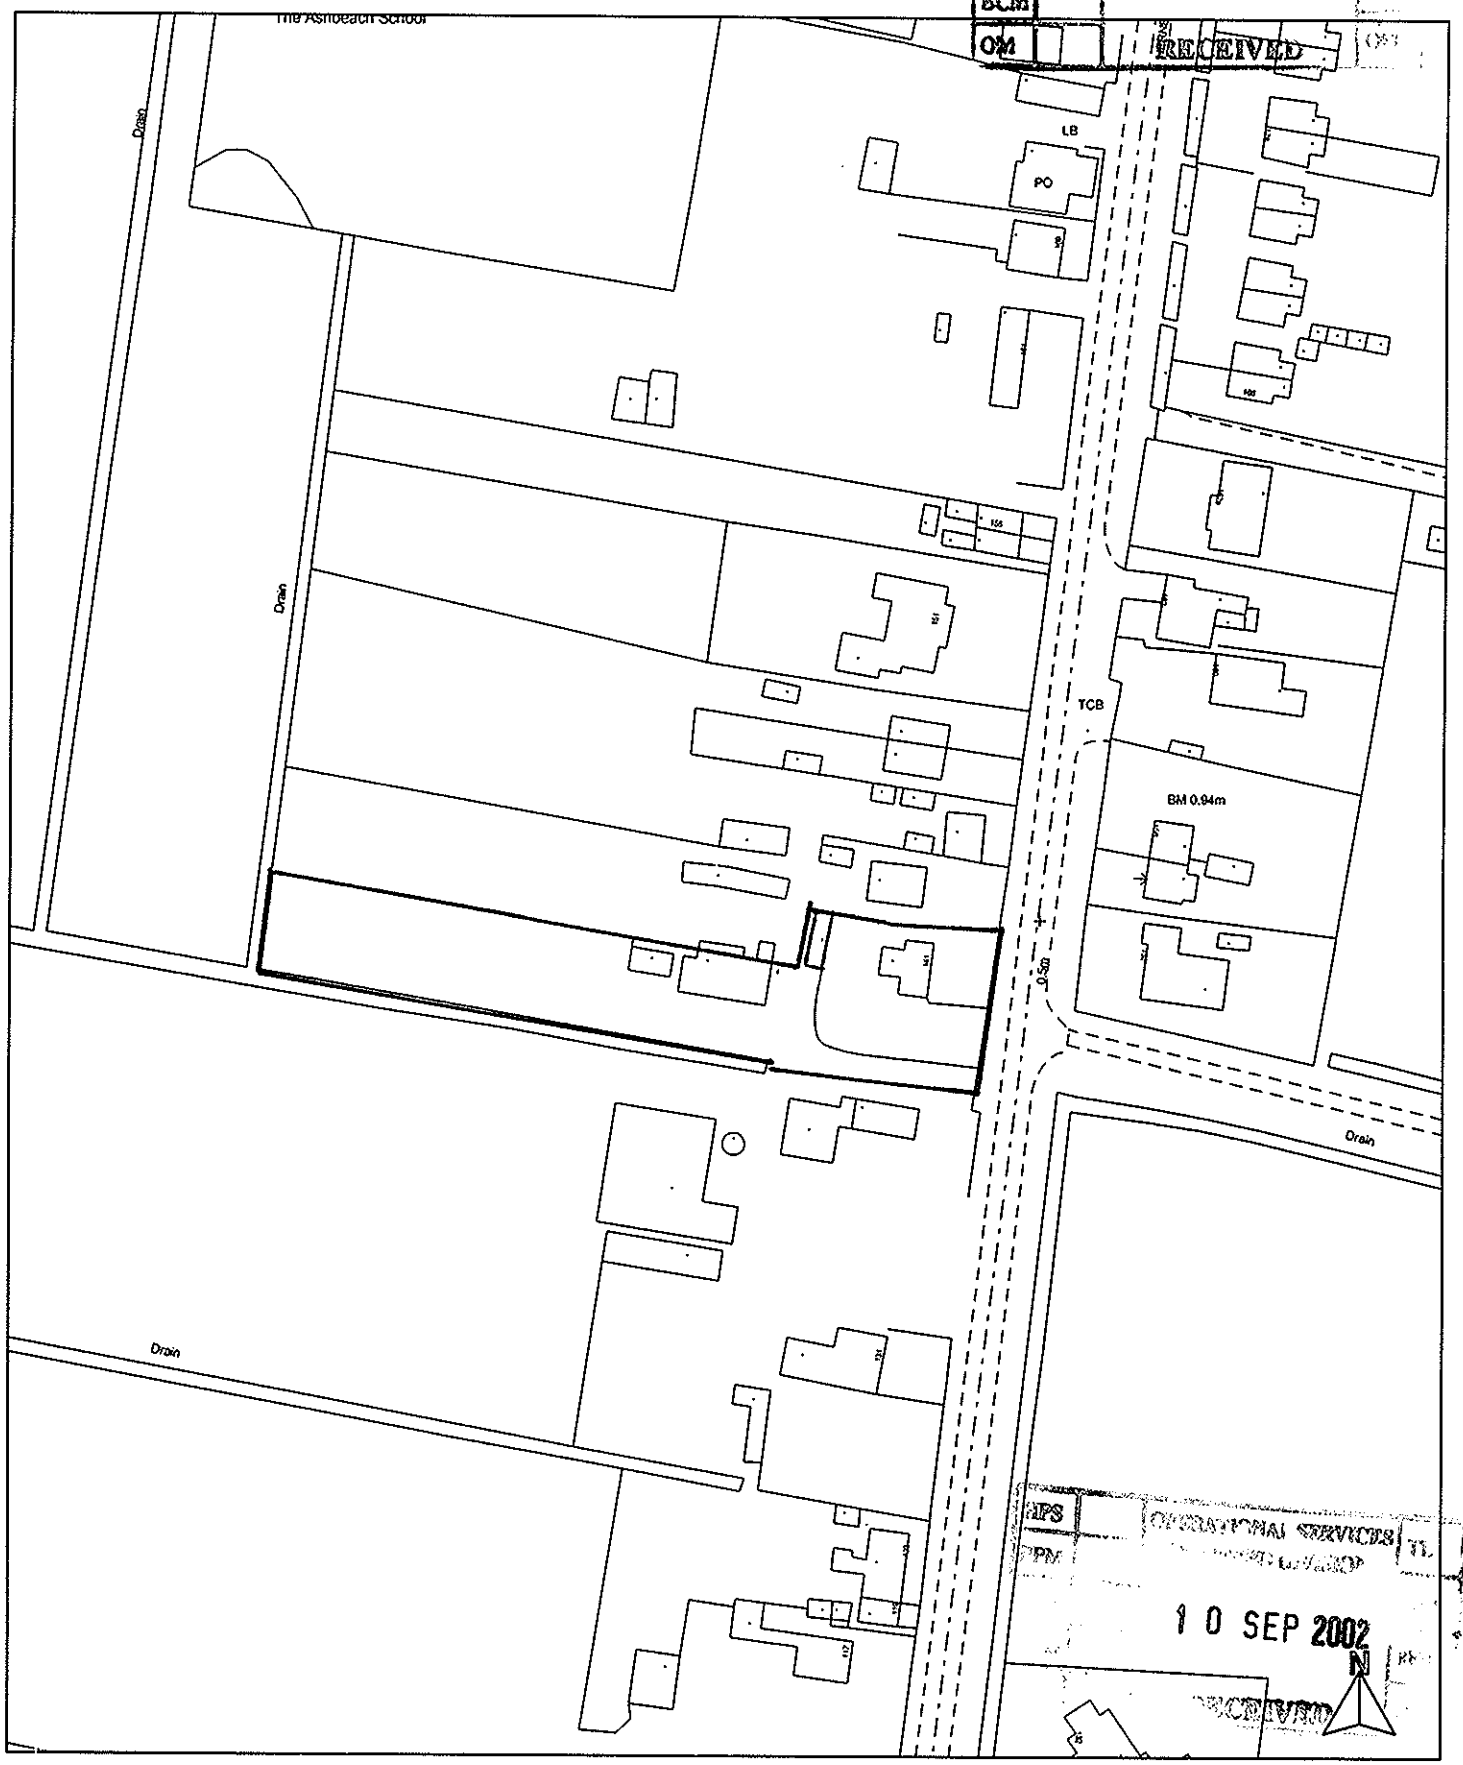



DCM
BCM
OM
16 AUG 2002
RECEIVED
ACK
OPERATIONAL SERVICES
10 SEP 2002
RECEIVED



Reproduced from the Ordnance Survey Mapping with the permission of the Controller of Her Majesty's Stationery Office (C) Crown Copyright.
Unauthorised reproduction infringes Crown Copyright and may lead to prosecution or civil proceedings. HDC LA07828X.


Date: 13/08/2002 Scale 1:1250


This copy has been produced specifically for Map Return Scheme purposess. No further copies may be made.