

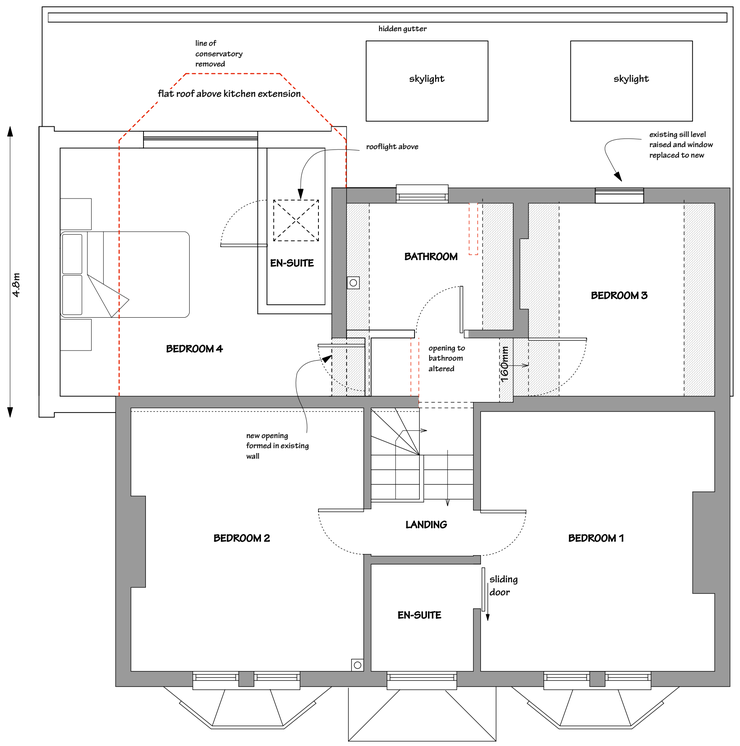


FIRST FLOOR PLAN
1:50

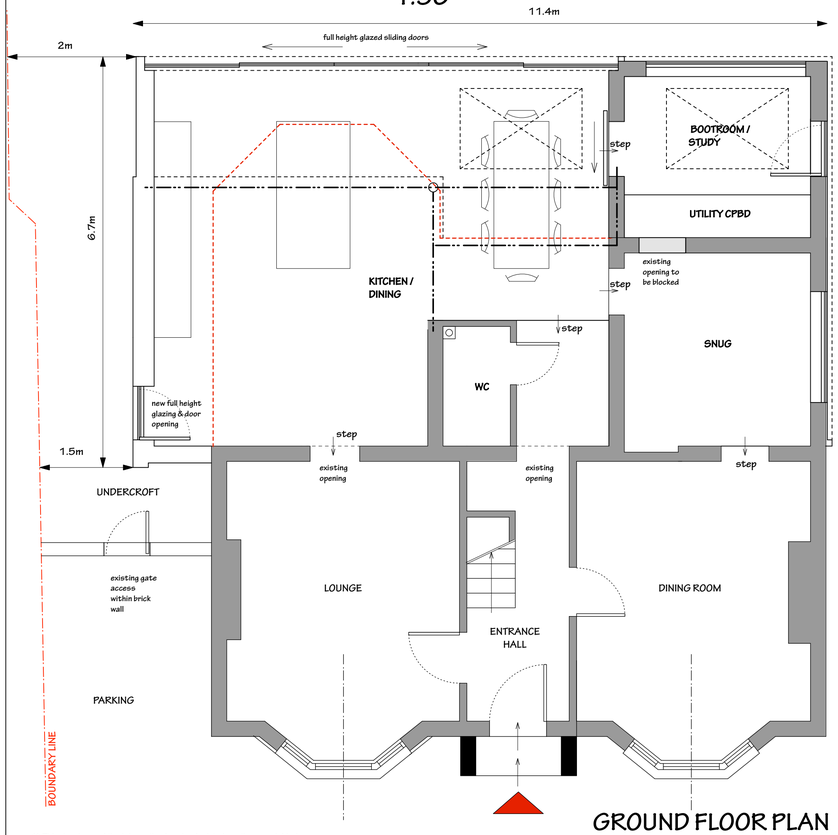


GROUND FLOOR PLAN
1:50

© This drawing and the information hereby depicted are the copyright of H DAVIES ARCHITECTURAL DESIGN and may not be reproduced in whole or part thereof or amended except by written permission. No liability will be accepted for amendments made by other persons.

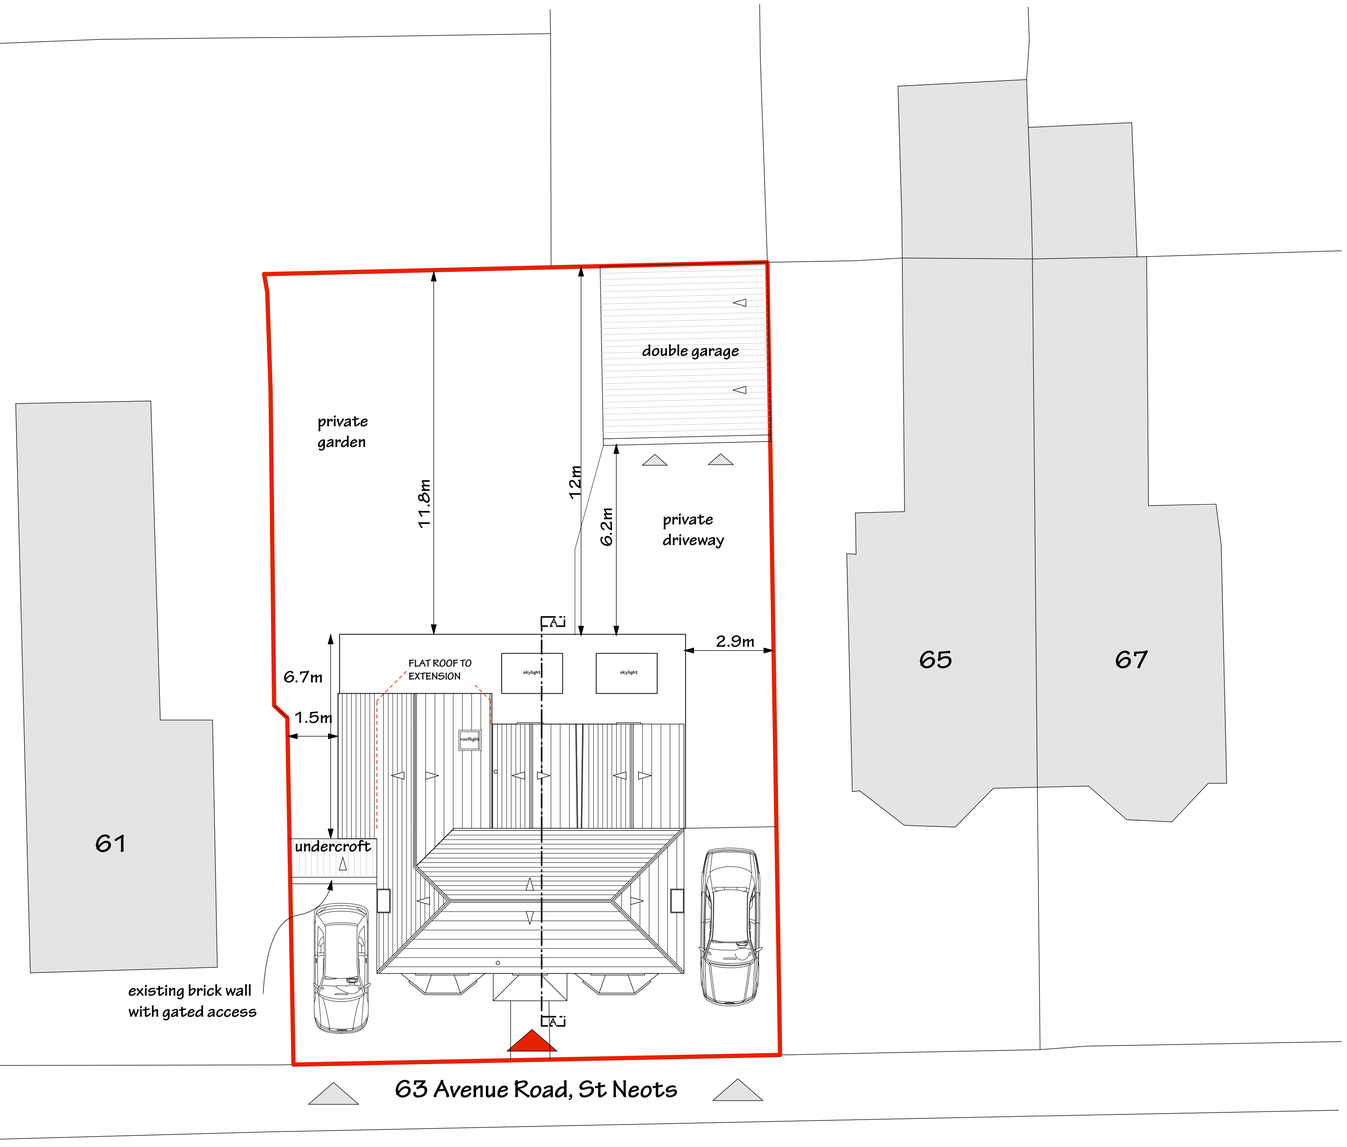

PROPOSED SITE PLAN WITH ROOF
1:100

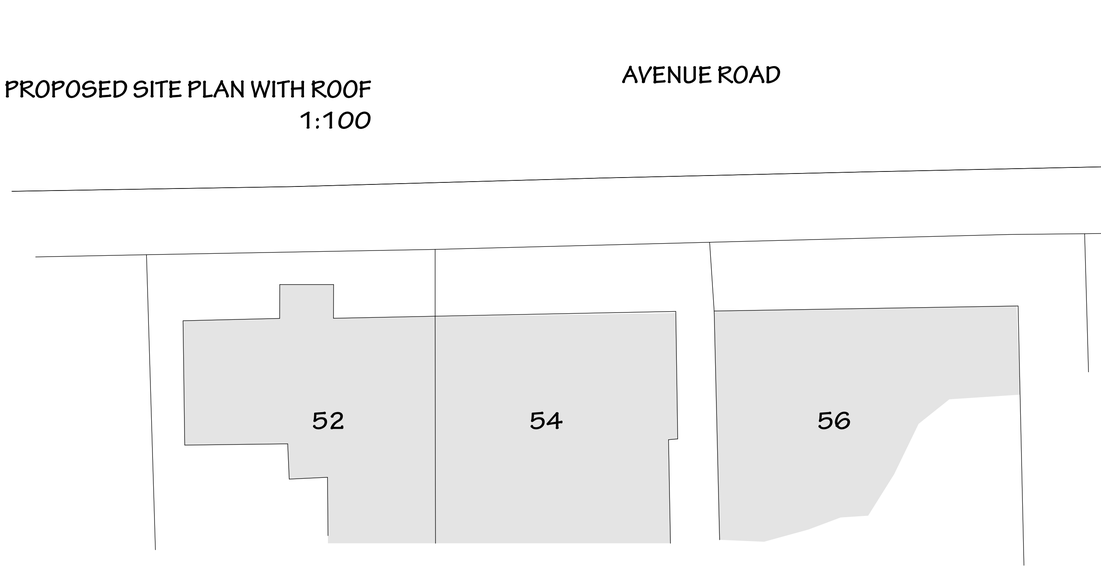

Client :
Mrs C Thompson

Project :
Alterations & Extensions to Existing Dwelling
63 Avenue Rd, St Neots. PE19 1LH

Drawing :
As Proposed: Block & Floor Plans

Scale : 1:50 @ A1		Job Number :	dwg Number :	Revision :
Purpose :	PLANNING	25.108	AL.P.04	D
Drawn By/Date	HD/ 06/11/25			

H DAVIES ARCHITECTURAL DESIGN
THE ROOM,
Quarry Mawr,
Boncath,
Pembrokeshire SA37 0HA
mob: 07801270959
email: hd@hd-architecture.co.uk