

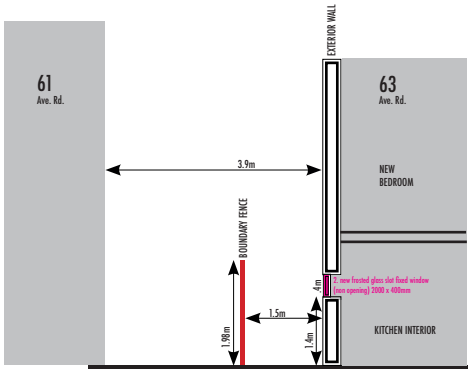


SECTION B-B BOUNDARY TO PROPOSED SLOT OPAQUE WINDOW DETAIL

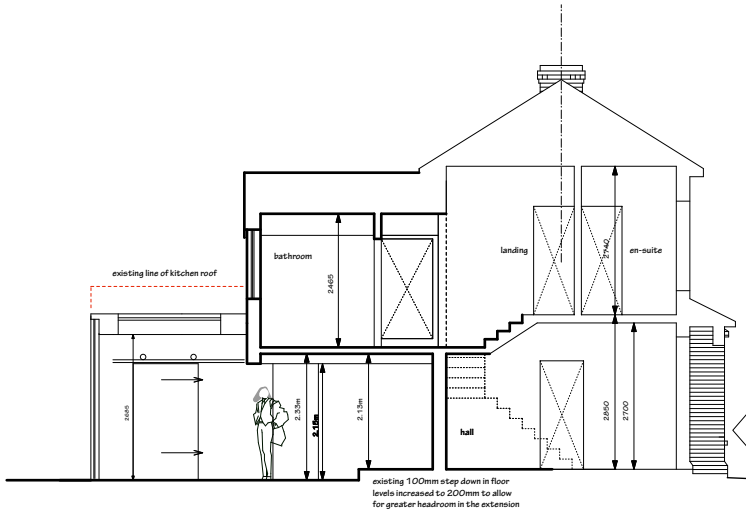


BUILDING SECTION A-A

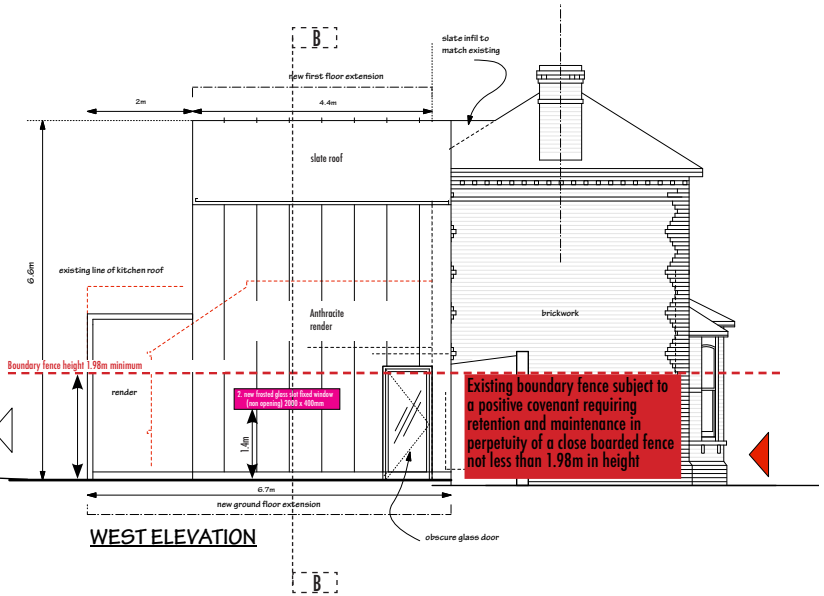


WEST ELEVATION



NORTH ELEVATION
FRONT (STREET) ELEVATION

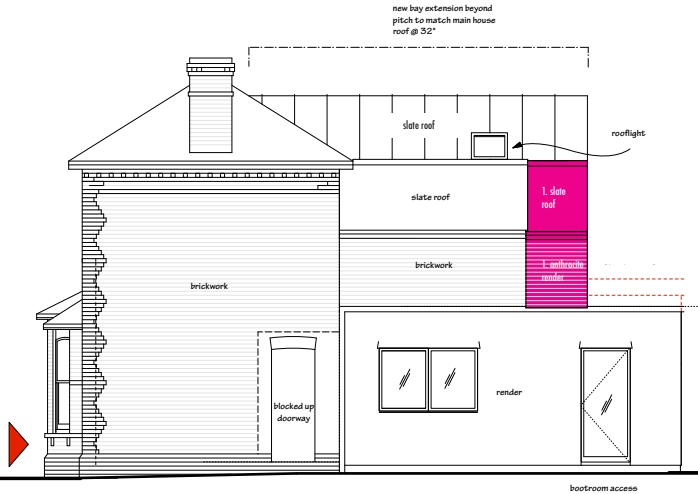

EAST ELEVATION

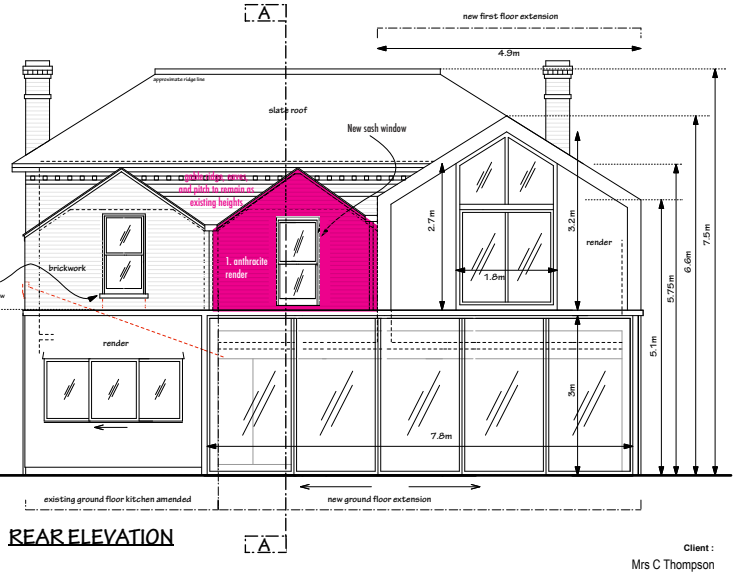

REAR ELEVATION

Client :
Mrs C Thompson

Project :
Alterations & Extensions to Existing Dwelling
63 Avenue Rd, St Neots. PE19 1LH

Section 73 alterations are shown in pink

Scale : 1:50 @ A1	Job Number :	dwg Number :	Revision :
Purpose : NMA	25.108	AL.P.05	F
Drawn By/Date 19/10/26			