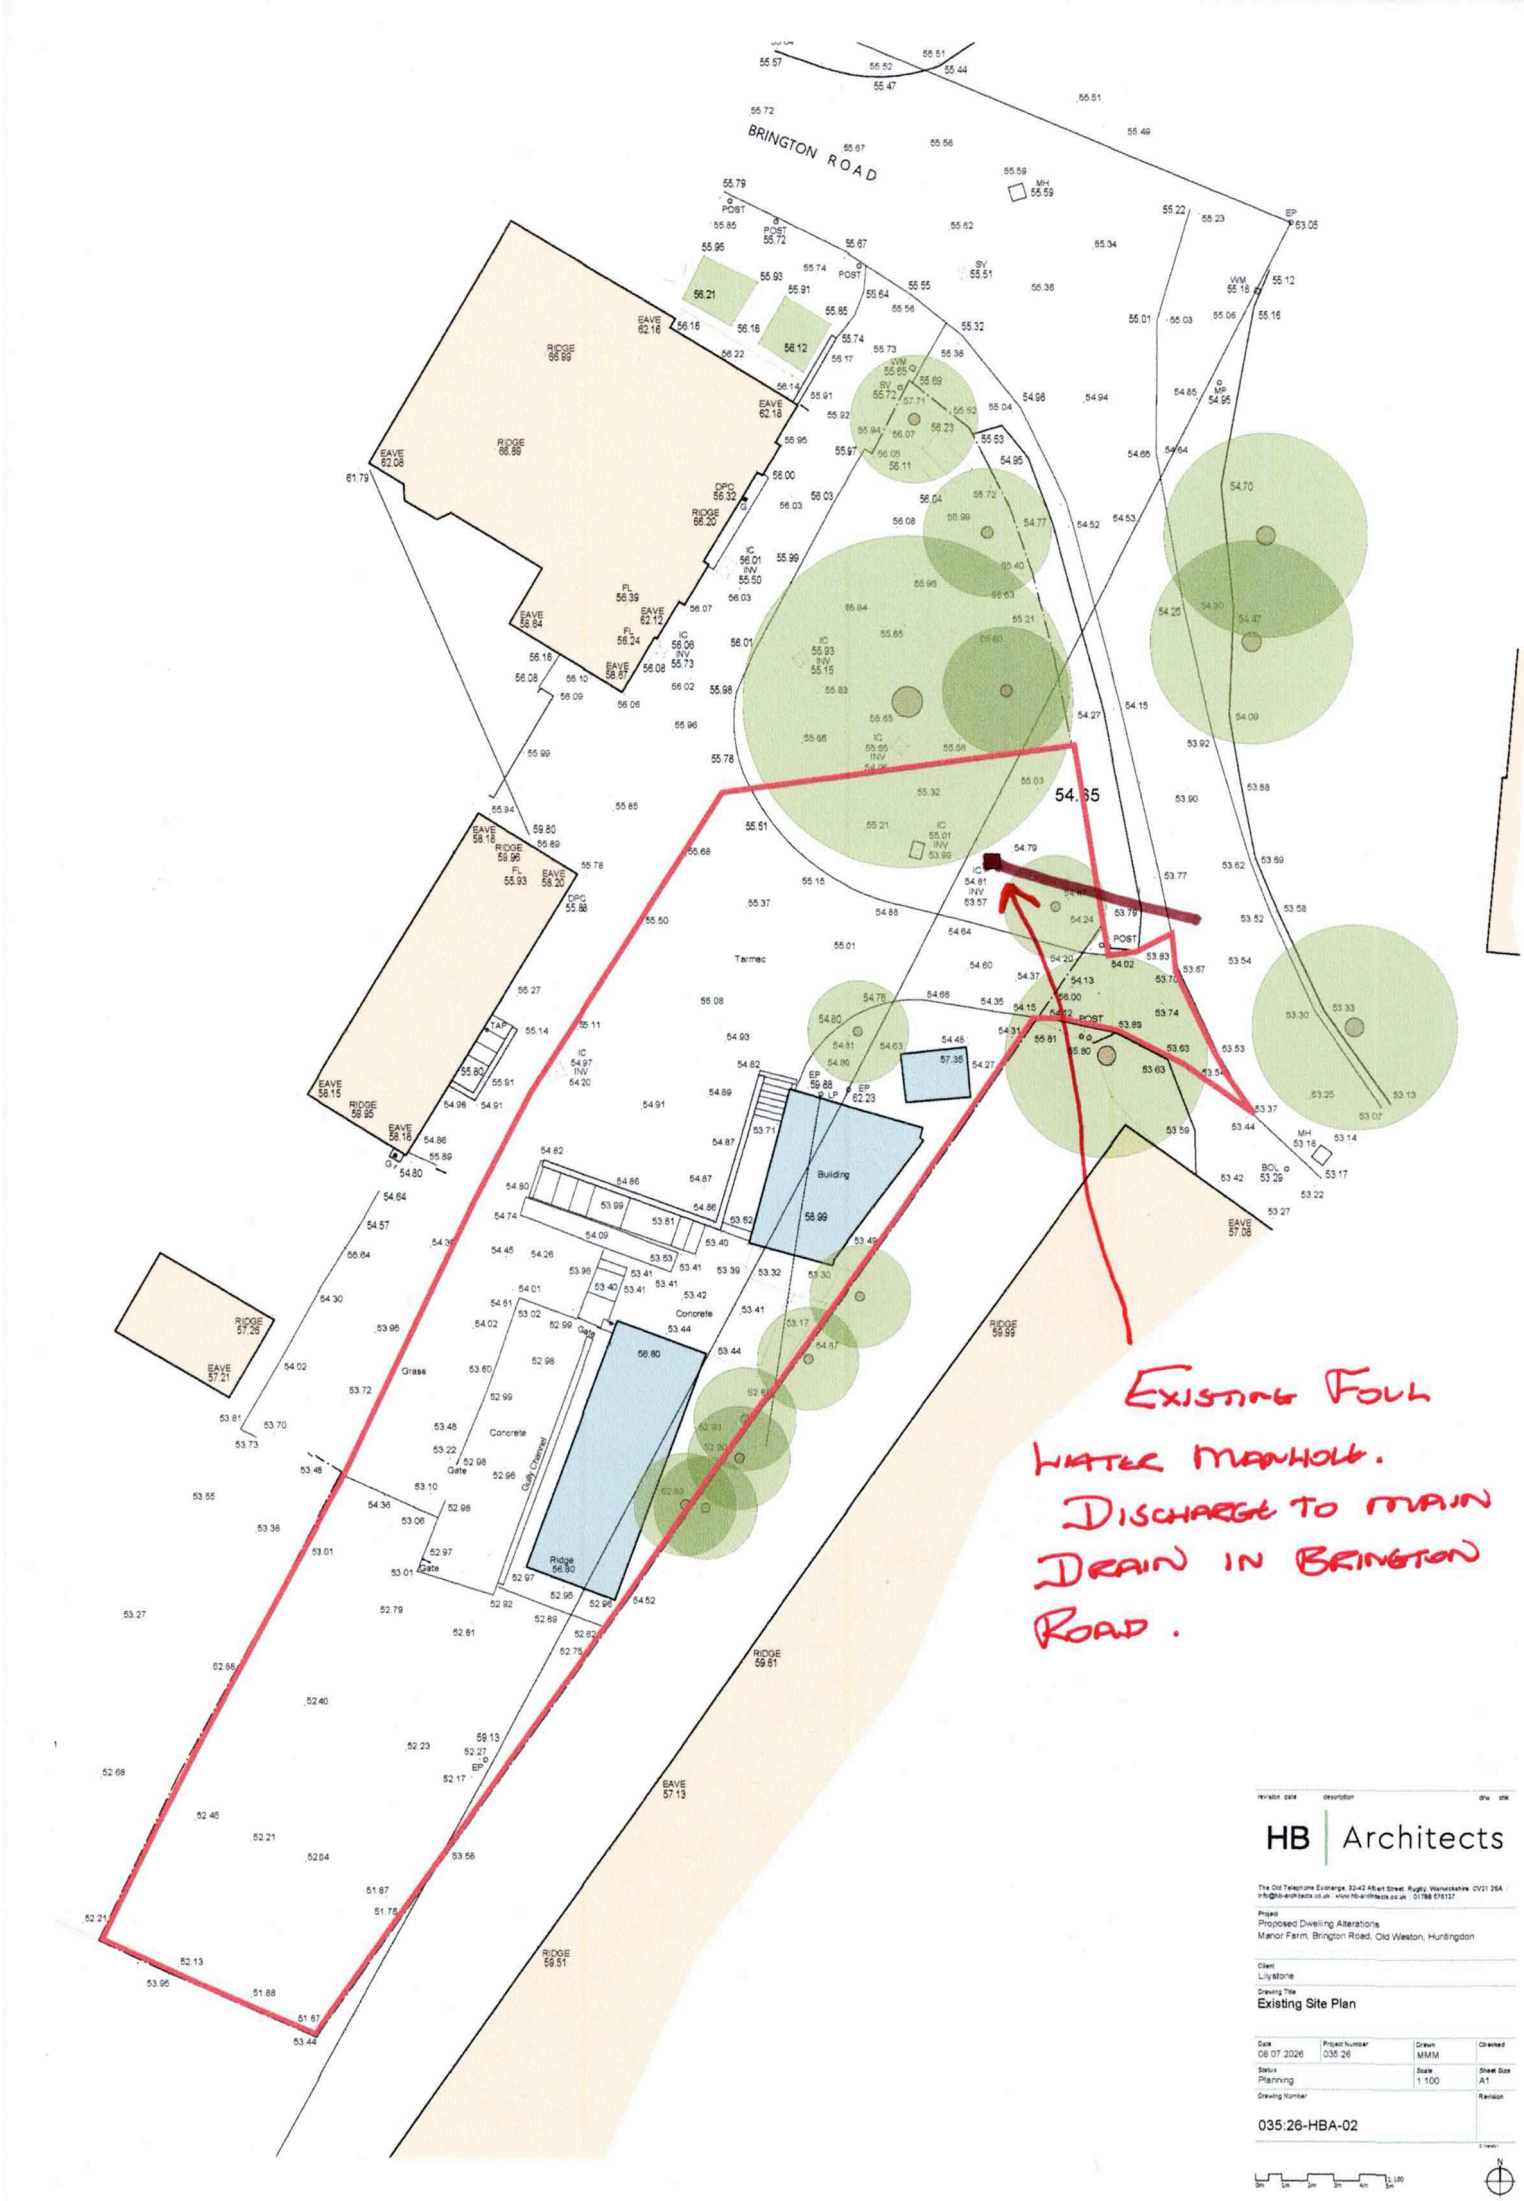


HB Architects

The Old Telephone Exchange, 32-42 Albert Street, Rugby, Warwickshire, CV21 2SA
info@hb-architects.co.uk · www.hb-architects.co.uk · 01788 576137

Project
Proposed Dwelling Alterations
Manor Farm, Brington Road, Old Weston, Huntingdon

Client
Lilystone

Drawing Title
Existing Site Plan

Date	Project Number	Drawn	Checked
08.07.2026	035.26	MMM	
Status		Scale	Sheet Size
Planning		1:100	A1
Drawing Number			Revision
035:26-HBA-02			

0m 1m 2m 3m 4m 5m 1:100