Copyright of this drawing is the property of SK-Architecture ltd. It must not be reproduced or amended nor used in the execution of any works whether in conjunction with the proposed works for which it is prepared or otherwise without the express consent in writing of SK-Architecture ltd.

For information only DO NOT SCALE

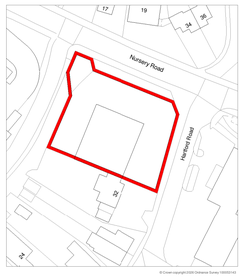

1 Site Location Plan
08 00 01 1 : 1250

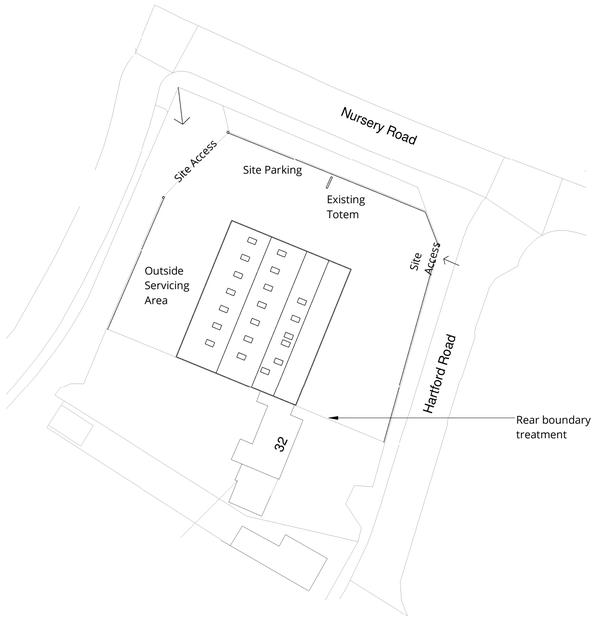

© Crown copyright 2026 Ordnance Survey 100053143

2 Site Block Plan as Existing
08 00 01 1 : 500

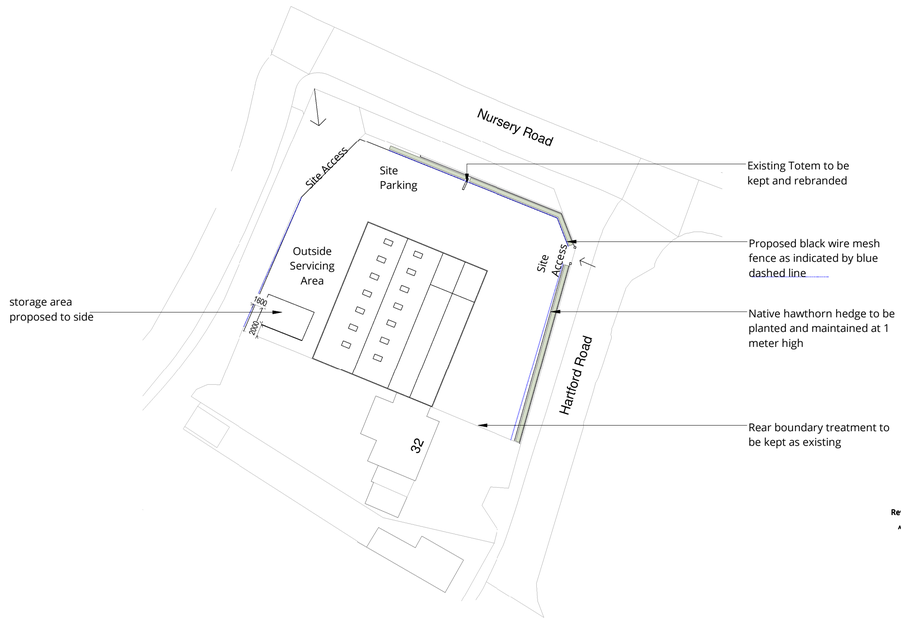

© Crown copyright 2026 Ordnance Survey 100053143

3 Site Block Plan as Proposed
08 00 01 1 : 500

SCALE 1 : 1250
0m 10m 20m 40m 60m 80m 100m 120m
SCALE 1 : 1
0m 10mm 20mm 40mm 60mm 80mm 100mm

SCALE 1 : 500
0m 5m 10m 20m 30m 40m 50m
SCALE 1 : 1
0m 10mm 20mm 40mm 60mm 80mm 100mm

Revision	Description	Date
A00	Issued for Comment	20/07/2026

SK ARCHITECTURE

Client
Khuram

Project
Nursery Road, Huntingtdon

Drawing
Site Location and Block Plan

Scale	Date
As indicated @ A1	20/07/2026

Project No.	Drawing No.	Revision
282	SKA HG 08 00 01	A00

DRAFT