Copyright of this drawing is the property of SK-Architecture ltd. It must not be reproduced or amended nor used in the execution of any works whether in conjunction with the proposed works for which it is prepared or otherwise without the express consent in writing of SK-Architecture ltd.

For information only DO NOT SCALE

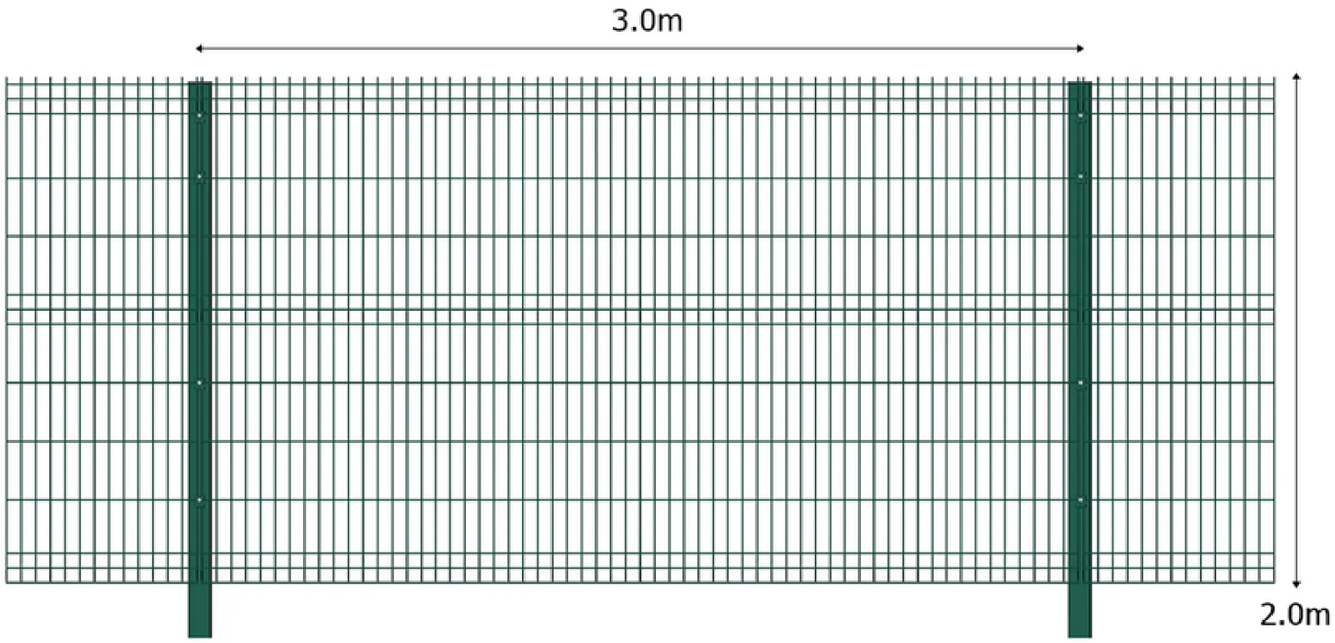

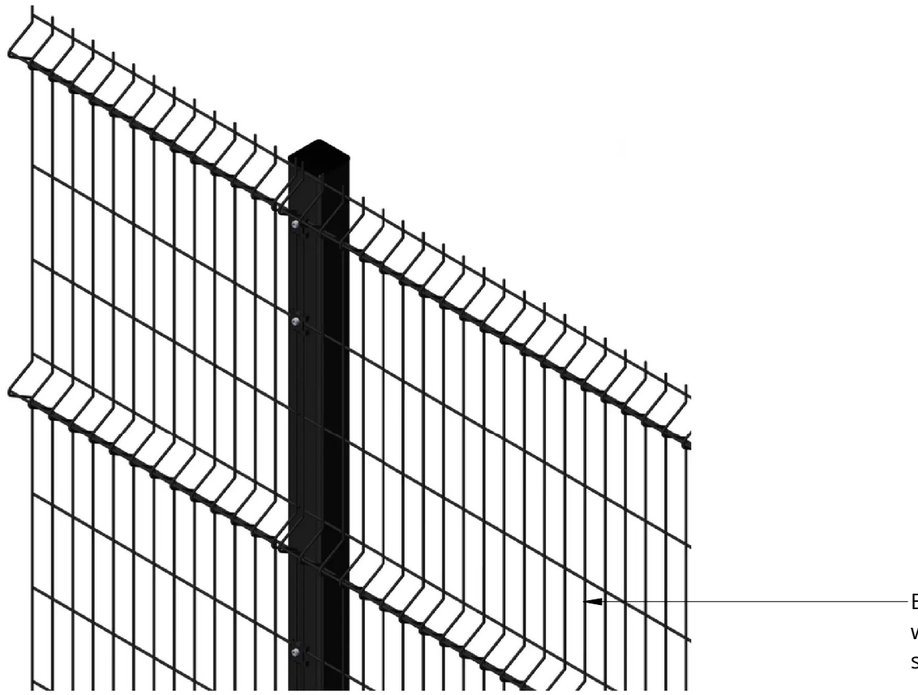

Black 2 meter high welded wire mesh fence to allow for site saftey and the protection

Boundary treatment at the fornt and sides of the buildings boundary to have a proposed black welded wire mesh fence around the perimiter of the building to help with site protection, with a proposed hawthorn hedge infront of the fence

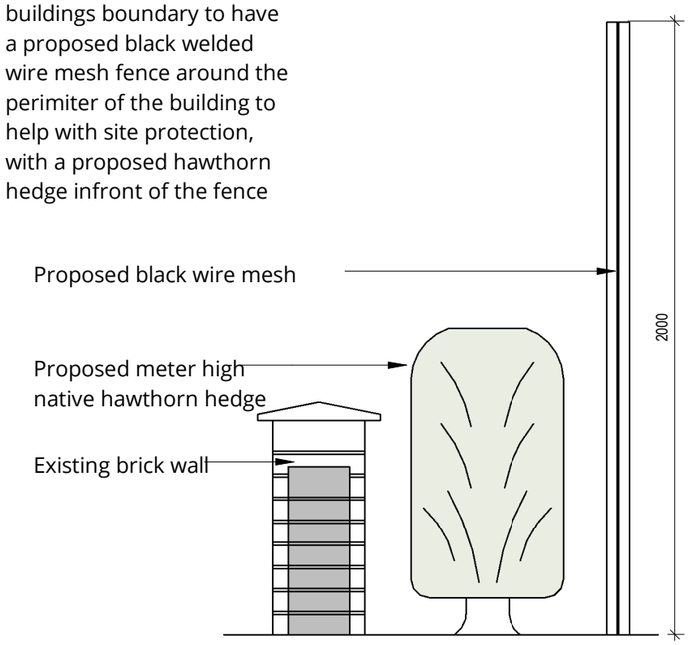

SCALE 1 : 20
SCALE 1 : 1

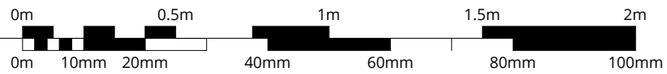

DRAFT

Revision	Description	Date
A00	Issued for Comment	20/07/2026

SK ARCHITECTURE

Client

Khuram

Project

Nursery Road, Huntingtdon

Drawing

Boundary Treatment Drawings

Scale	Date
1 : 20 @ A3	20/07/2026

Project No.	Drawing No.	Revision
282	SKA HG 08 70 03	A00