


Proposed: Side Elevation 02 (west)

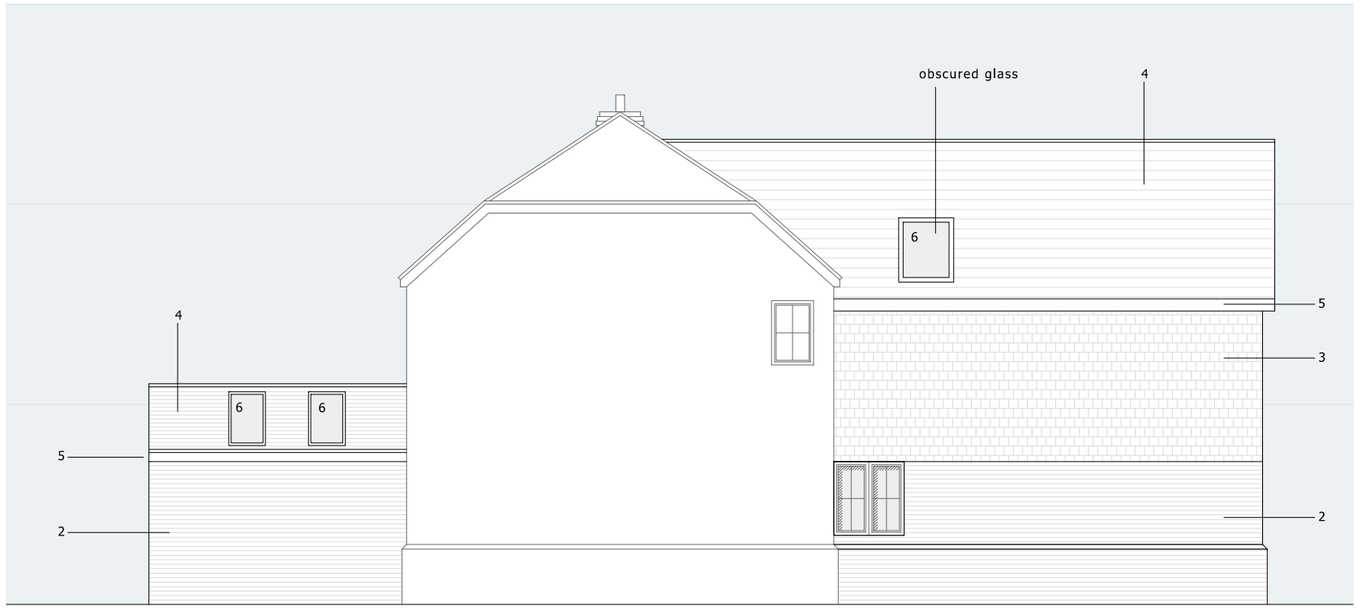

Proposed: Side Elevation 04 (east)

NOTE

This drawing is to be read in accordance with the Specification/ Bills of Quantities and related drawings. No dimensions to be scaled from this drawing. All stated dimensions to be verified on site and the Architect notified of any discrepancies. All boundary information shown for illustrative purposes unless otherwise stated.

SCALE BAR 100mm @ 1:1

0 10 20 30 40 50 60 70 80 90 100

LOCATION PLAN

INFORMATION

MATERIALS

1 uPVC windows/ doors to match existing
2 facing brickwork to match existing
3 hanging tile cladding to match existing
4 clay roof tiles to match existing
5 timber fascias to match existing
6 aluminium frame rooflight

01	Issued for PLANNING	17.04.25

PLANNING

PROJECT

The Cedars, Houghton Rd, St Ives
Proposed Extensions & Alterations

CLIENT

Mr. & Mrs. Cardwell

DRAWING TITLE

Proposed: Elevation 02 & 04

SCALE 1:100 @ A3

DRAWING NUMBER			REV	DATE
CED	03	121	01	Mar '25

Atelier Brown
01933 350912
www.theatelierbrown.co.uk
architecture@theatelierbrown.co.uk