POSITION OF EXISTING TREES AT BARN EXTENSION, FEN ROAD, PIDLEY

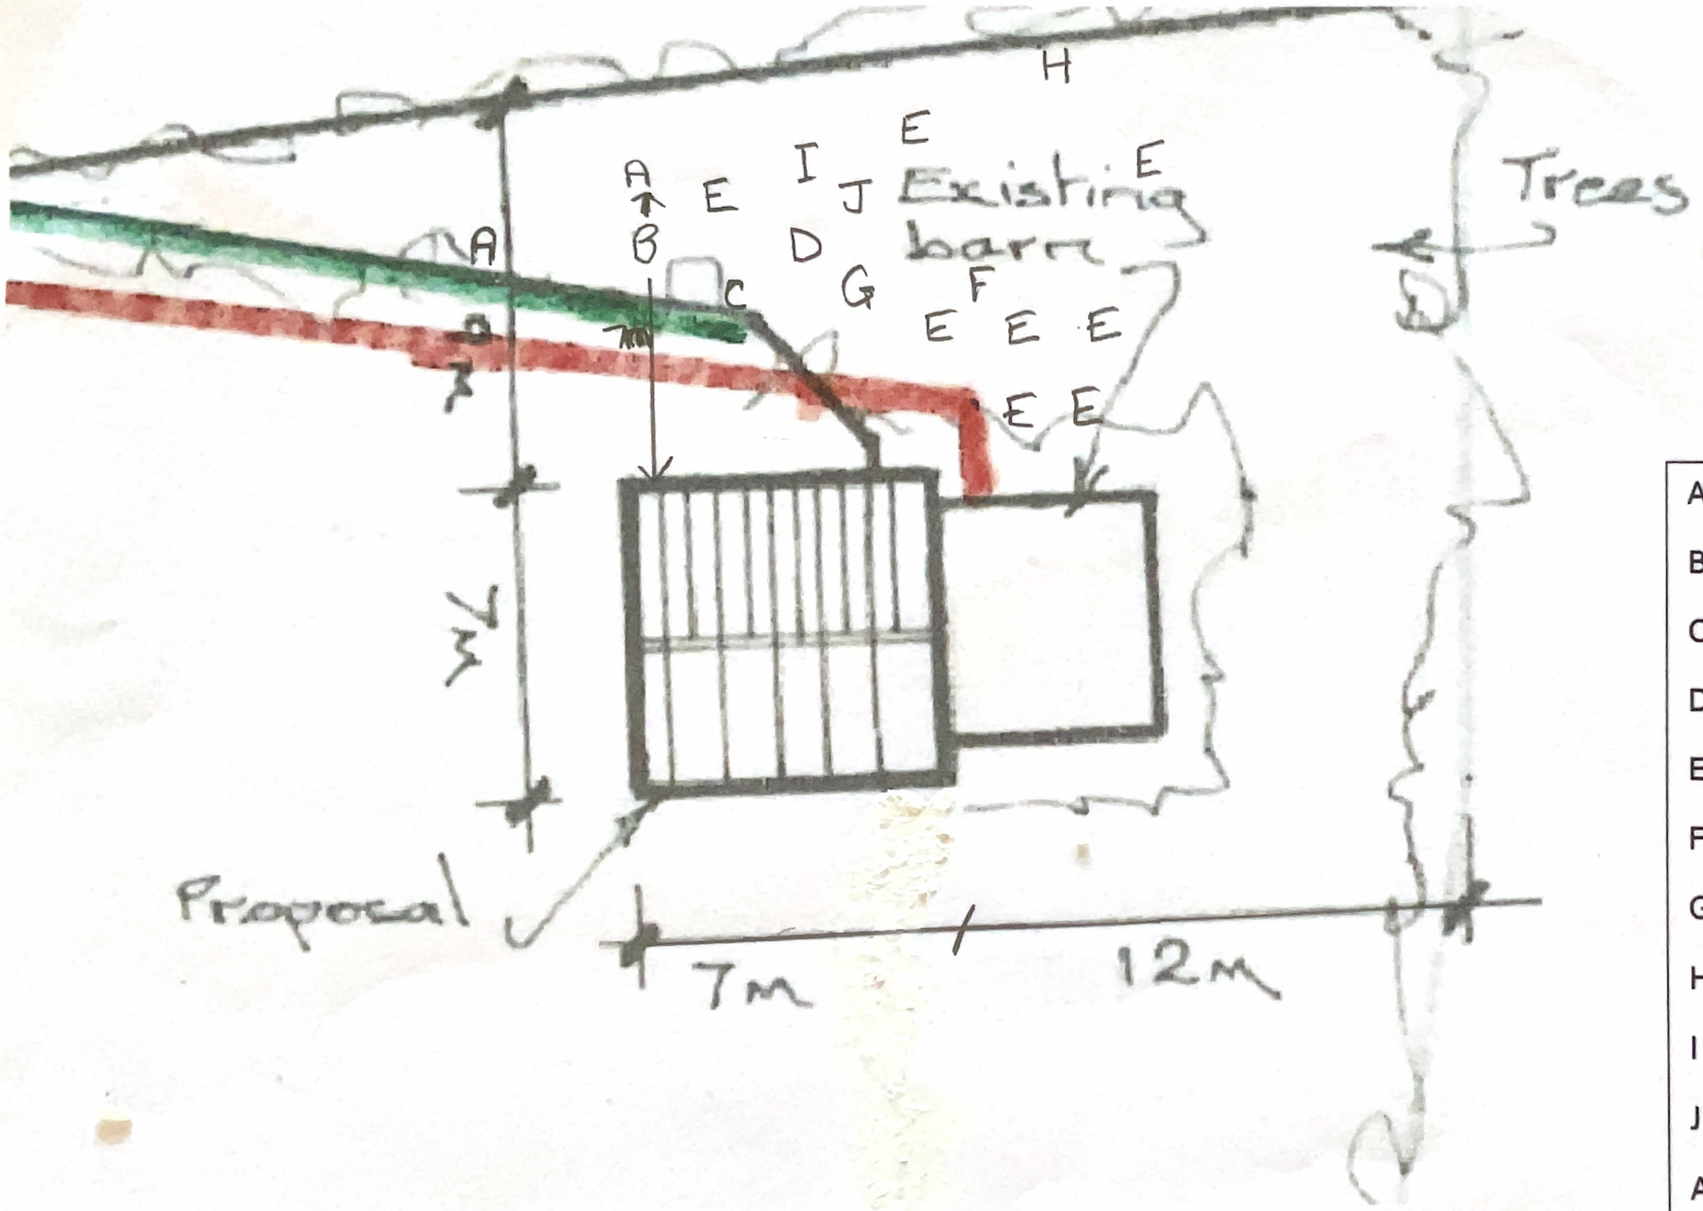

A 20 cm self-set Elm
B 10 cm Hawthorn
C 15 cm self-set Elm
D 15 cm self-set Elm
E 10 cm self-set Elm
F 20 cm self-set Elm
G 15 cm self-set Elm
H Dead. Originally 1m trunk Elm
I 20 cm self-set Elm
J 15 cm Hawthorn
All measurements are diameter of trees taken 1m from ground level.

SCALE: 1cm = 2m