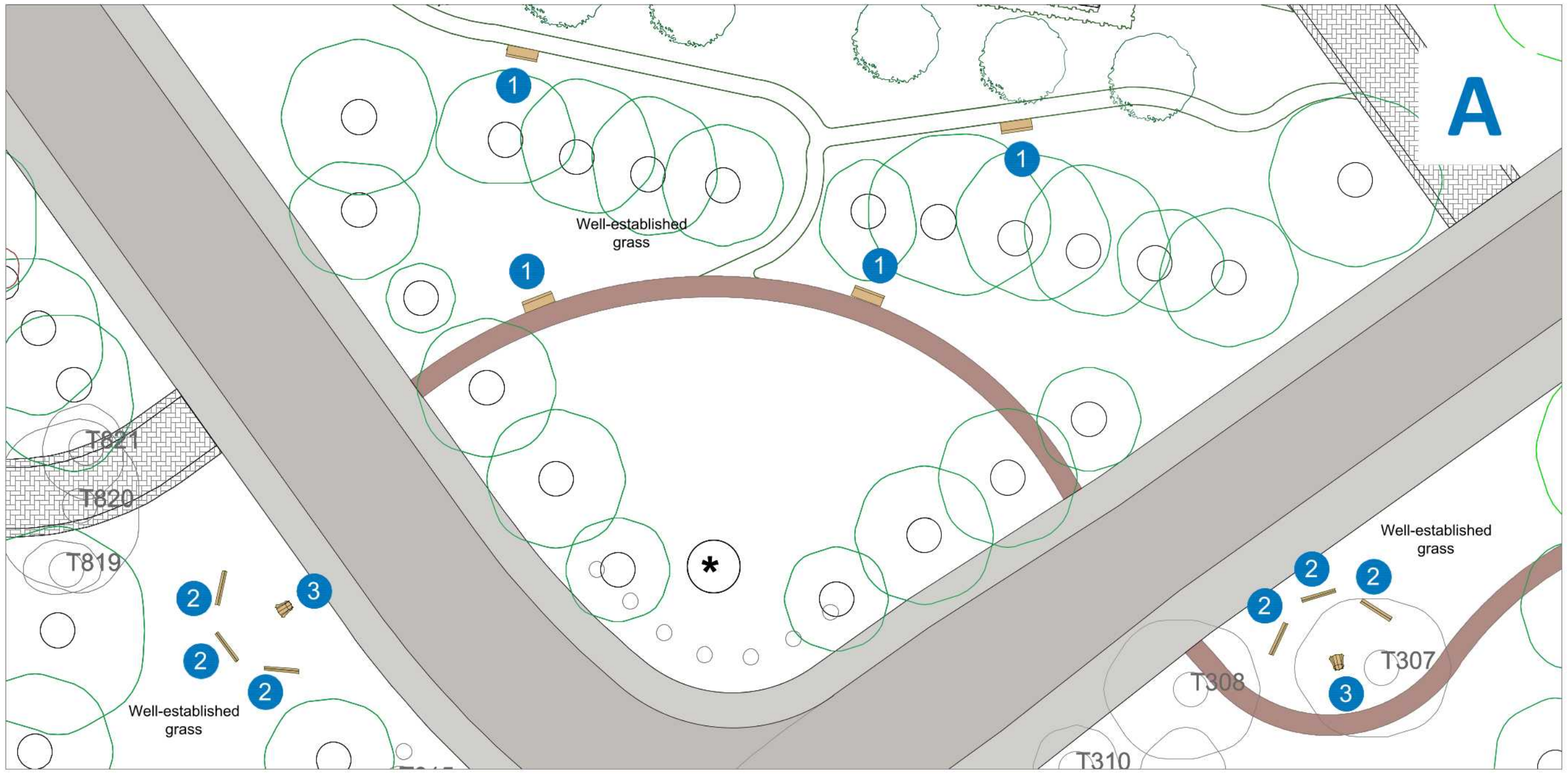

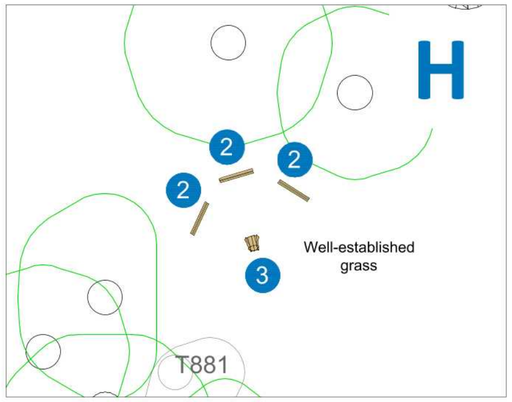

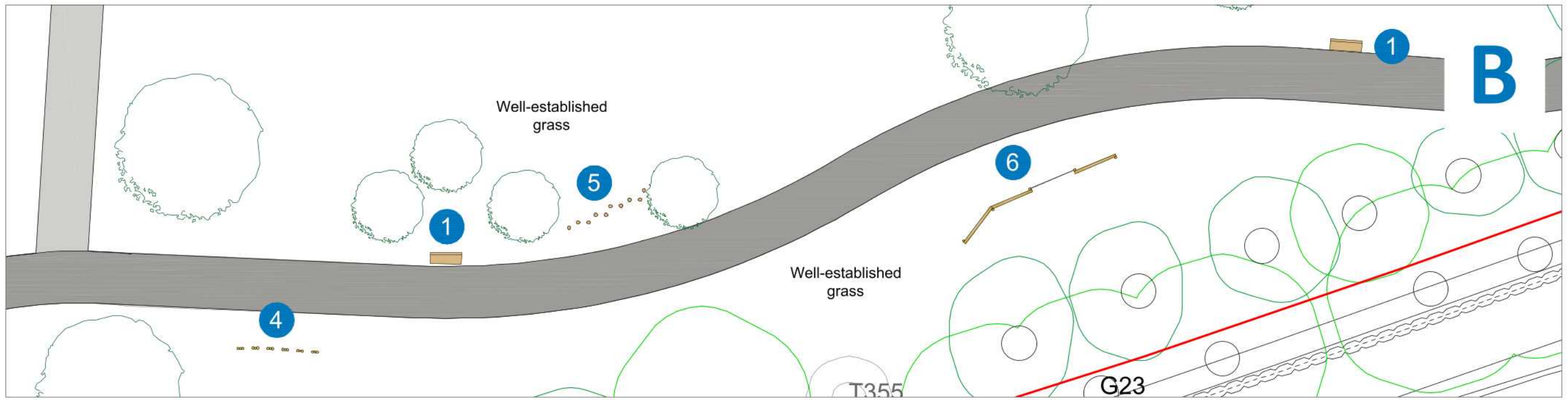

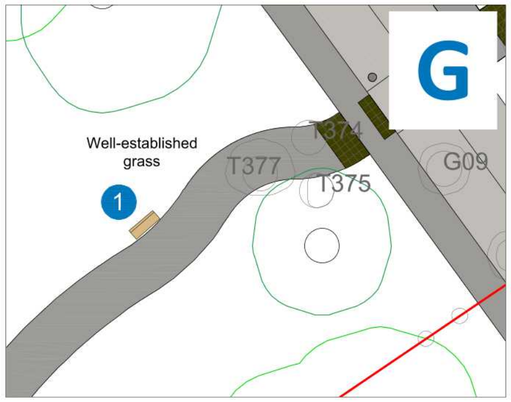

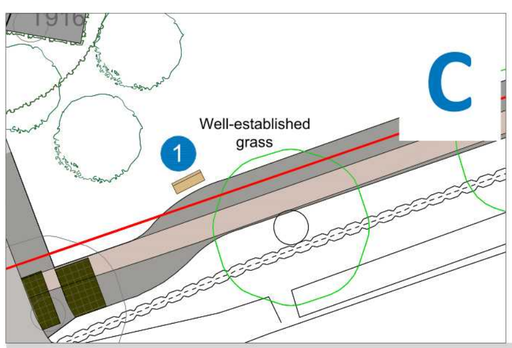

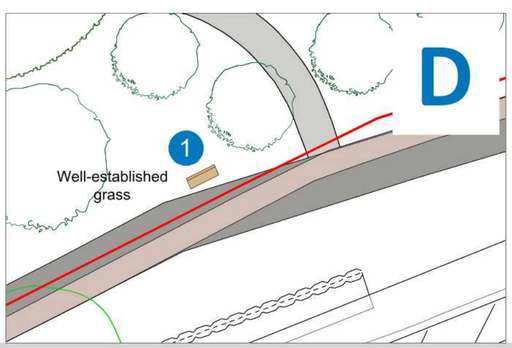

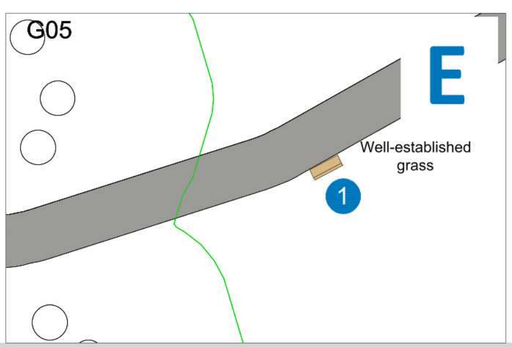

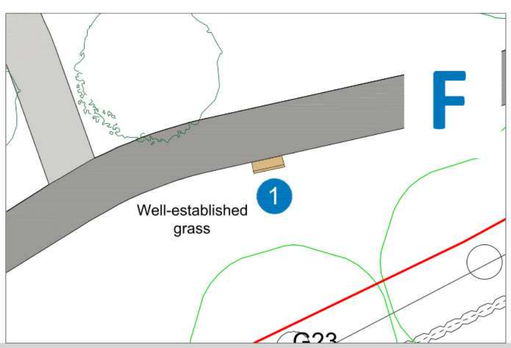

All paths, fence, mounds, trees, plants and grass to be installed by others

Falls of finished area must be less than 1 in 50 across the site in all directions and fully compacted

Important note:

Equipment positioning is subject to receiving service plans (gas/electric/water/phone, etc).

Please consult your Playdale Area Sales Manager and visit https://lsbud.co.uk/ for further details.

This plan has been drawn without Playdale being able to survey the site.

A further technical drawing reference 28054-TD will be issued upon receipt of your order.

General Notes & Key

1. Bandrake Seat - TGF*
2. Ellerside Bench - TGF*
3. Storytelling Chair - SGF*
4. Timber Striding Stilt- 6x Stilt- SGF*
5. Timber Log Walk (10 X 600mm Long) -TGF*
6. Timber Combo 2 - BB/LB/TT/BB - SGF*

Client Approval

Name	
Signature	
Date	



Our steel in the ground fixing system offers superior guarantees.

Ask your Area Manager for more information.

Proposed Play Area for:

Vistry South East Midlands - RAF Upwood External Works Furniture

Scheme No: 28054/CAM **Date:** 19/06/2025 **Drawn by:** LD 1:250 @ A2

All plans are to scale unless otherwise stated. Artists impressions are provided as a visual only and may not accurately represent the layout of the finished site.

All plans, quotations and correspondence between Playdale and the addressee are to remain strictly confidential between those parties only. Playdale reserve the right to make modification in design and specification.

MADE IN THE UK

www.playdale.co.uk

Playdale Playgrounds