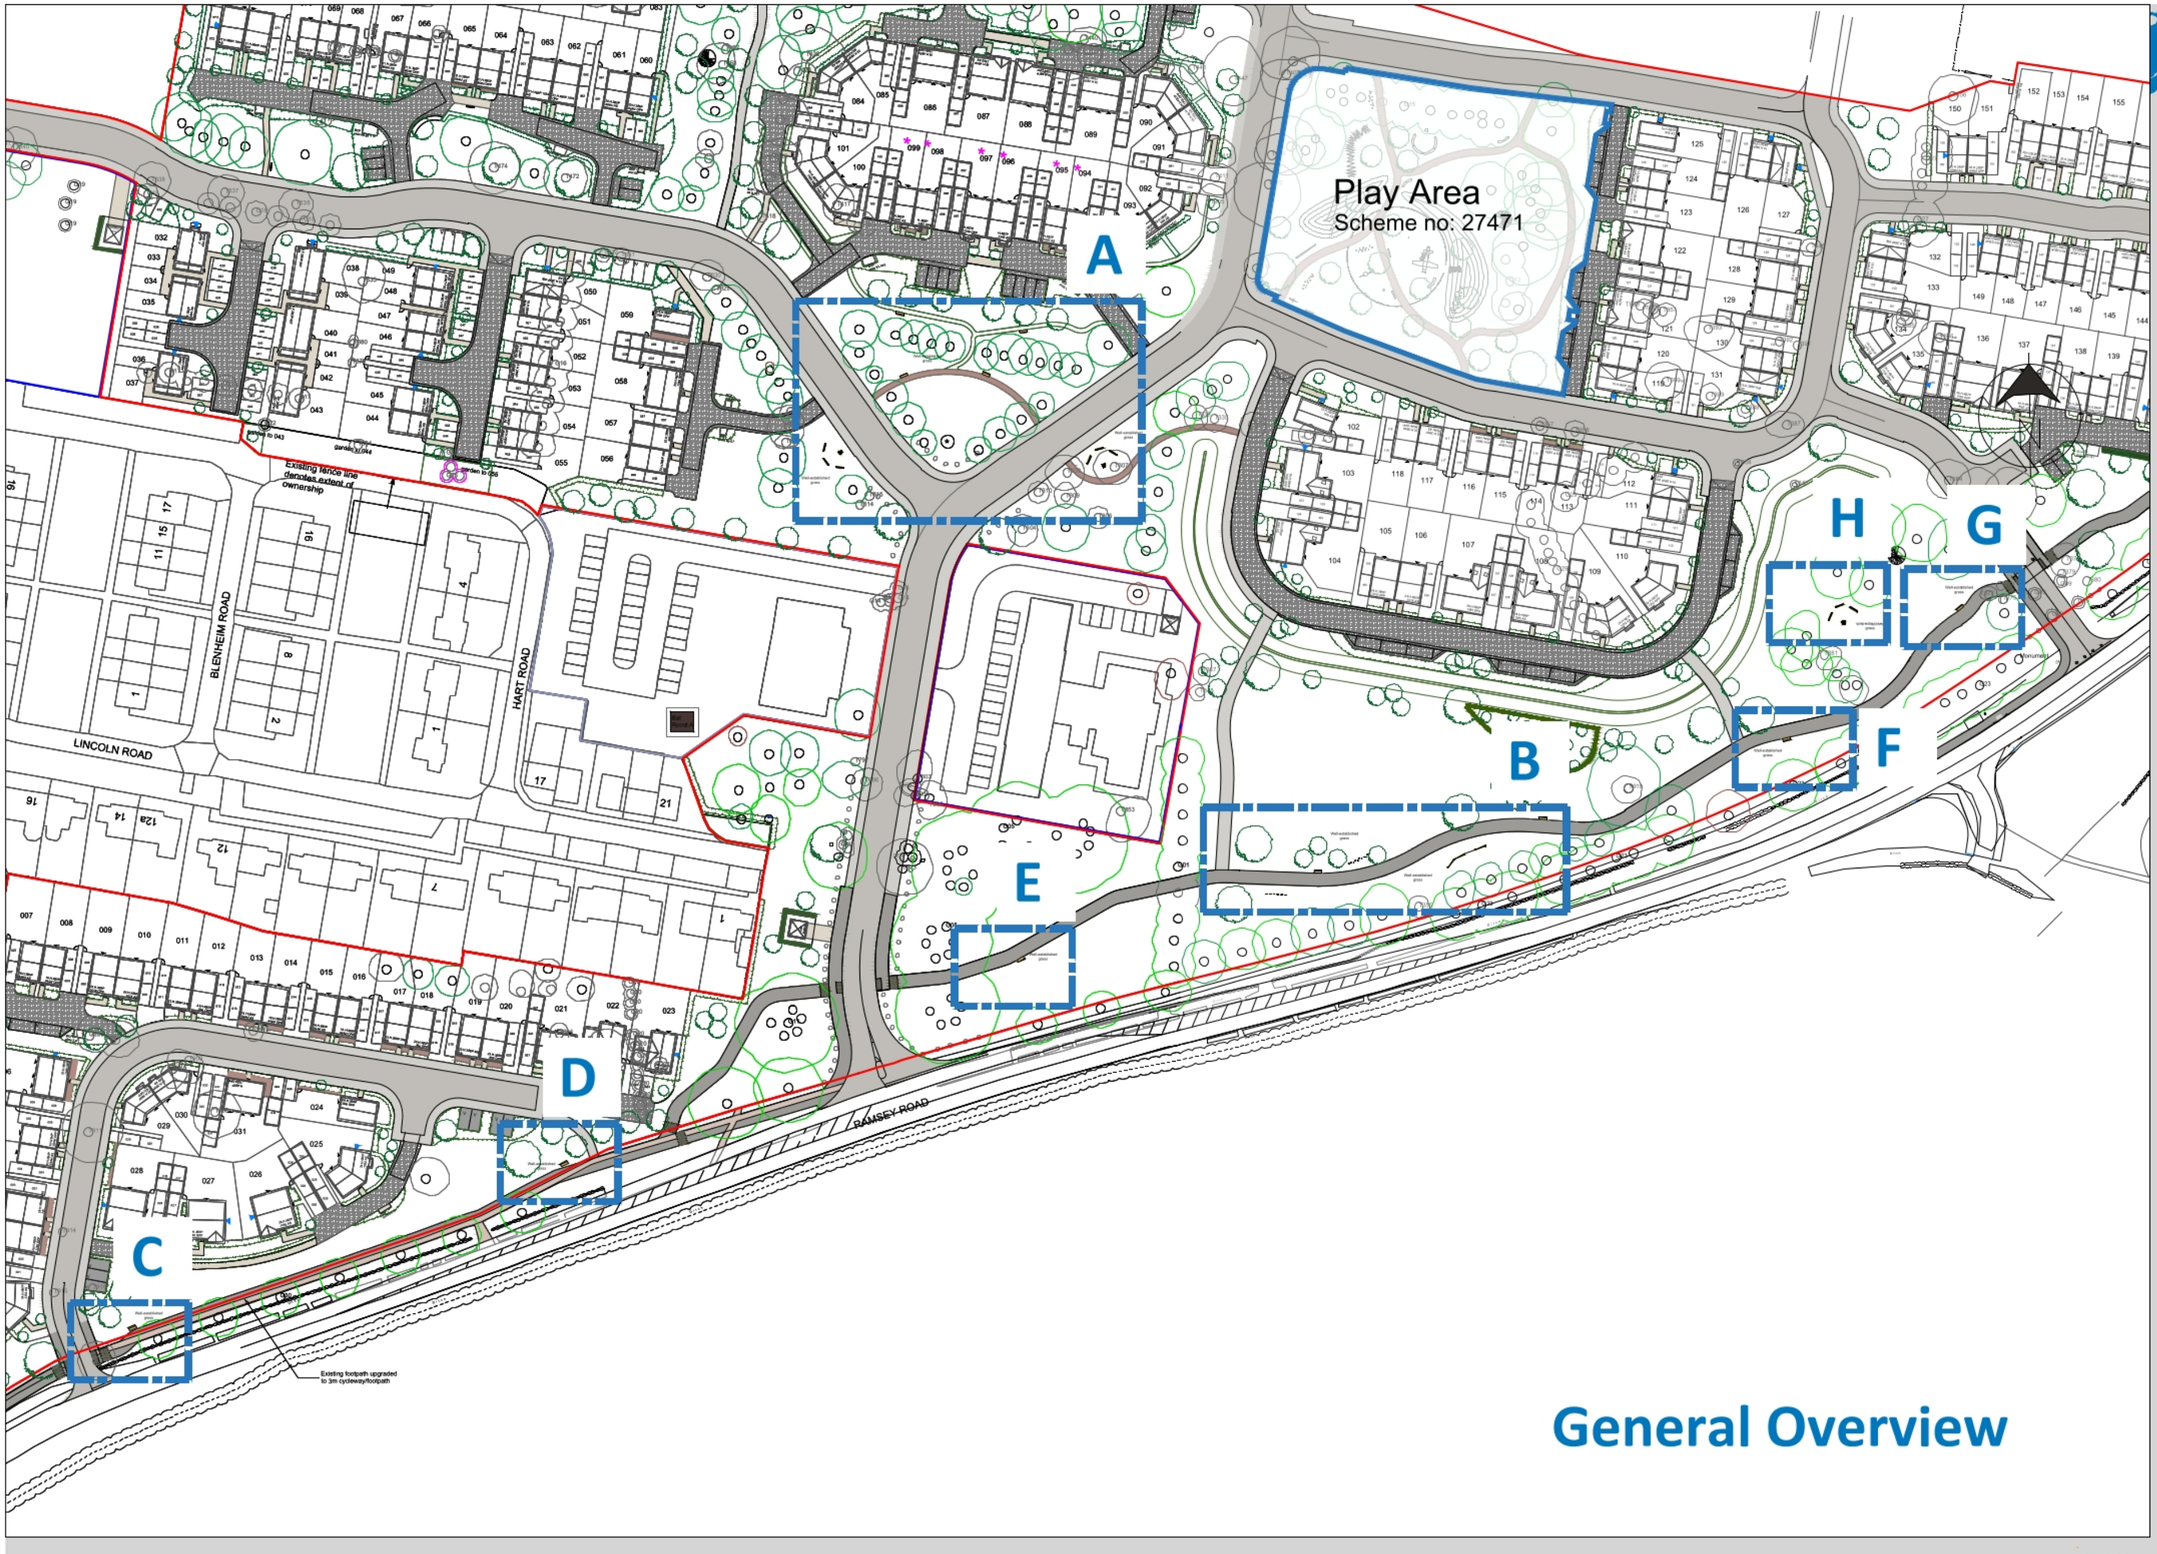

General Overview

General Notes & Key

Client Approval

Name	
Signature	
Date	



Our steel in the ground fixing system offers superior guarantees.
Ask your Area Manager for more information.

Proposed Play Area for:
Vistry South East Midlands - RAF Upwood External Works Furniture

Scheme No: 28054/CAM **Date:** 19/06/2025 **Drawn by:** LD 1:1000 @ A2

All plans are to scale unless otherwise stated. Artists impressions are provided as a visual only and may not accurately represent the layout of the finished site.
All plans, quotations and correspondence between Playdale and the addressee are to remain strictly confidential between those parties only. Playdale reserve the right to make modification in design and specification.

MADE IN THE UK

www.playdale.co.uk

Playdale Playgrounds