



Rear Elevation 1:100 | Side Elevation 1:100 | Side Elevation 1:100 | Front Elevation 1:100

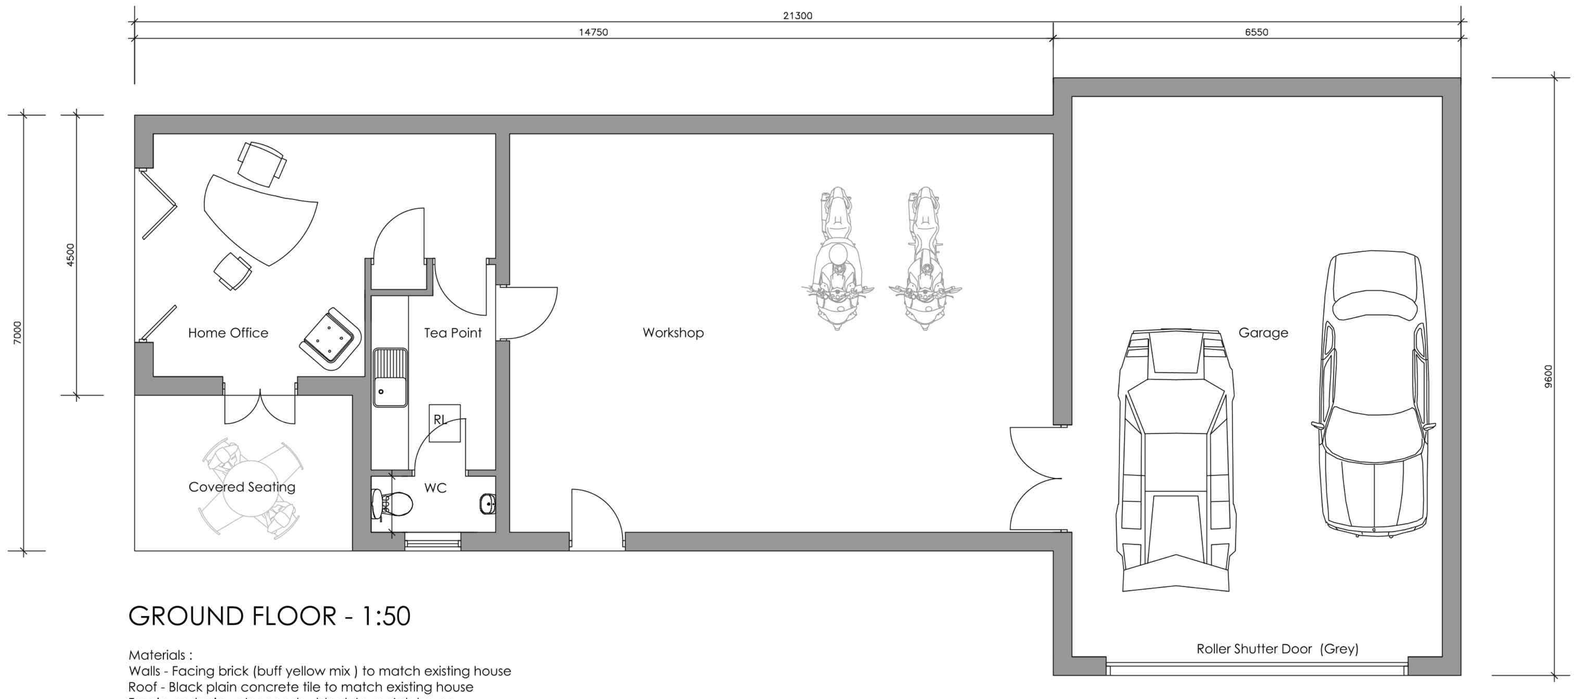

GROUND FLOOR - 1:50

Materials :
Walls - Facing brick (buff yellow mix) to match existing house
Roof - Black plain concrete tile to match existing house
Fascia and rainwater goods - black to match house
Doors and windows - Grey UPVC to match existing house


0 1 2 3 4 5 meters

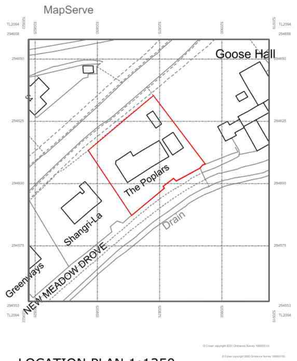


LOCATION PLAN 1:1250

0 10 20 30 40 50 metres

NORTH

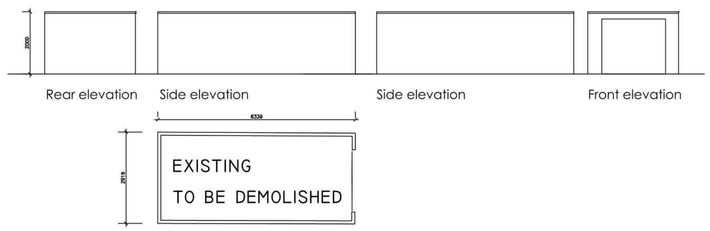



Garage 02 plans and elevation 1:100

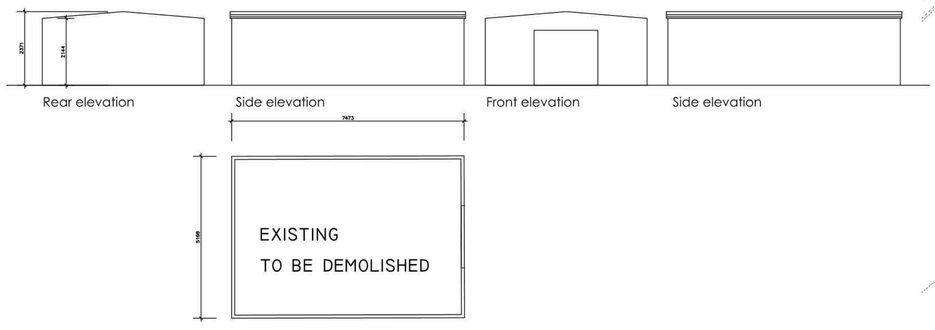

Garage 01 plans and elevation 1:100

0 1 2 3 4 5 meters

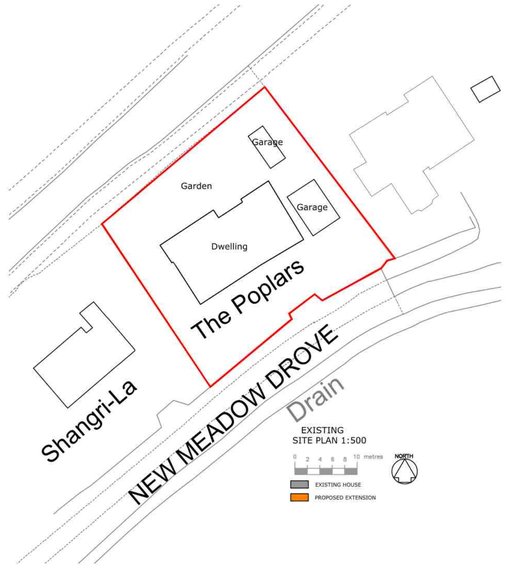

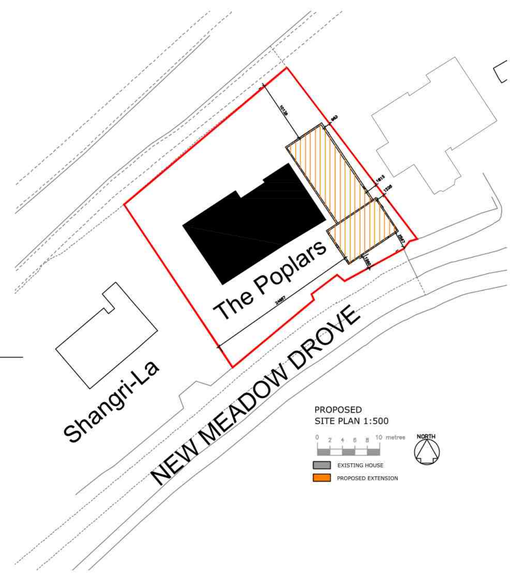

13 West Delph
Whittlesey
PE7 1RG
01733 530757
www.taylorplanningandbuilding.co.uk

Revisions:
A/ site plan

Status:
PLANNING

Project:
The Poplars
Farcet

Drawing Title :
New Garage

Date:
26-11-2024

Scale:
Var @ A1

Project Number :
J24251

Drawing reference :
PL-01A