

DESIGN OF STORAGE BARN AS PER PREVIOUS APPROVAL (21/02515/HHFUL)

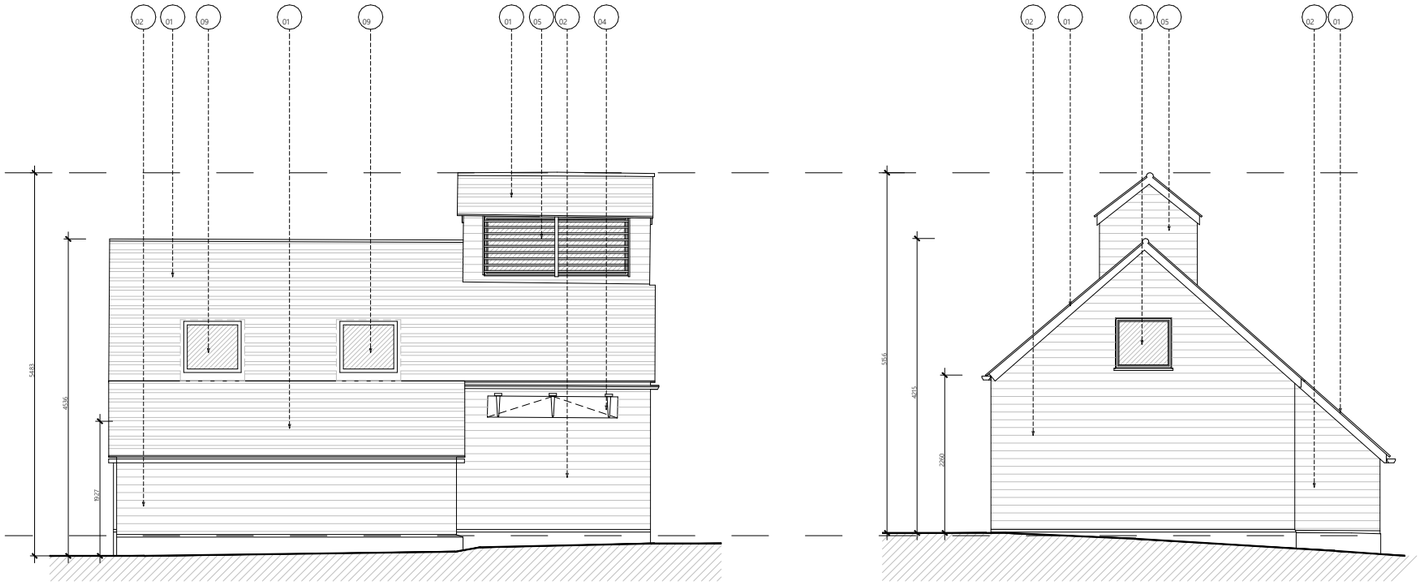

PROPOSED NORTH & EAST ELEVATION - STORAGE BARN - 1:50 @ A1 / 1:100 @ A3

NOTES

01	NEW PLAIN TILED ROOF FINISH REUSING THE PLAIN TILES FROM THE BUNGALOW ROOF.
02	EXISTING BLACK SHIPLAP TIMBER CLADDING - REFURBISHED AND REPAINTED
03	EXISTING BLACK TIMBER BOARDED EXTERNAL DOORS - RETAINED AND REUSED AS EXTERNAL SHUTTERS WITH PPC ALUMINIUM WINDOWS AND DOORS BEHIND
04	NEW PPC ALUMINIUM WINDOWS WITHIN EXISTING OPENINGS - EXISTING SHUTTERS RETAINED BUT SEALED SHUT
05	EXISTING TURRET REFURBISHED - CLADDING REFURBISHED AND REPAINTED - ROOF RE-ROOFED USING PLAIN TILES REUSED FROM BUNGALOW - WINDOWS SET BEHIND THE TIMBER LOUVRES.
06	NEW STANDING SEAM ROOF FINISH TO THE SUMMER HOUSE TO MATCH THE NEW CLADDING TO THE HOUSE
07	NEW HORIZONTAL TIMBER CLADDING TO THE SUMMER HOUSE TO MATCH THE NEW CLADDING TO THE HOUSE
08	NEW PPC ALUMINIUM WINDOWS AND DOORS TO MATCH THE NEW HOUSE
09	NEW PPC ALUMINIUM LOW LYING ROOF WINDOWS

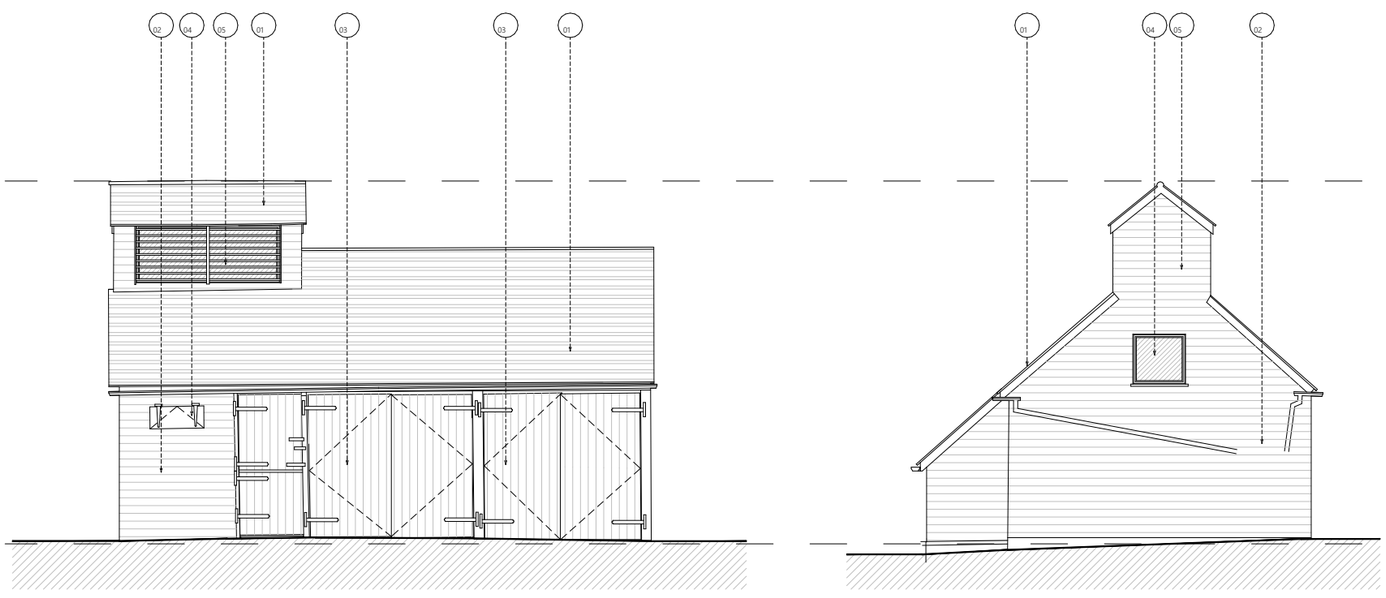

1:100

Proposed Storage Barn Elevations

Cameron Bosque Brookes Architects
London | Cambridge | St Ives
0208 050 6206 | 01480 301 554
info@cbb-architects.co.uk

Status: Planning	Title: Proposed Storage Barn Elevations	
Client Name: Chris Johnson	Scale: 1:100@A3	Date: 29/10/2024
Project Address: Thicket Hollow, Houghton, Huntingdon PE28 2BQ	Drawing Number: 24047-1301	Revision: P1

Rev	Date	Drawn by	Change description
P1	29/10/2024	GC	Issued for Planning

0m 2m 4m 6m 8m 10m

0ft 20ft

General Notes
Do not scale from this drawing, apart from Town Planning purposes. Work to figure dimensions only. This drawing is the property of Cameron Bosque Brookes Architects Limited and copyright is reserved by them
This drawing is issued on the basis that it is not copied, used or disclosed by or to any unauthorised person without the prior written consent of Cameron Bosque Brookes Architects Limited
The drawing representative of the building or site and intended works. Contractors should carry out their own independent site surveys to confirm dimensions