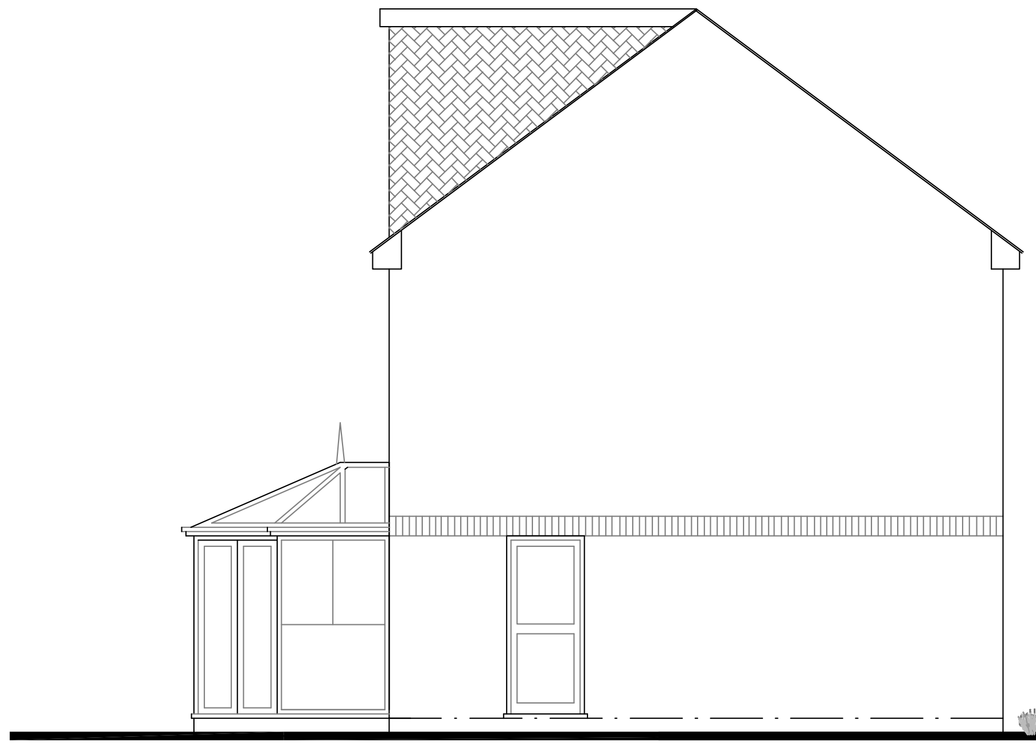

EXISTING SIDE ELEVATION



EXISTING REAR ELEVATION

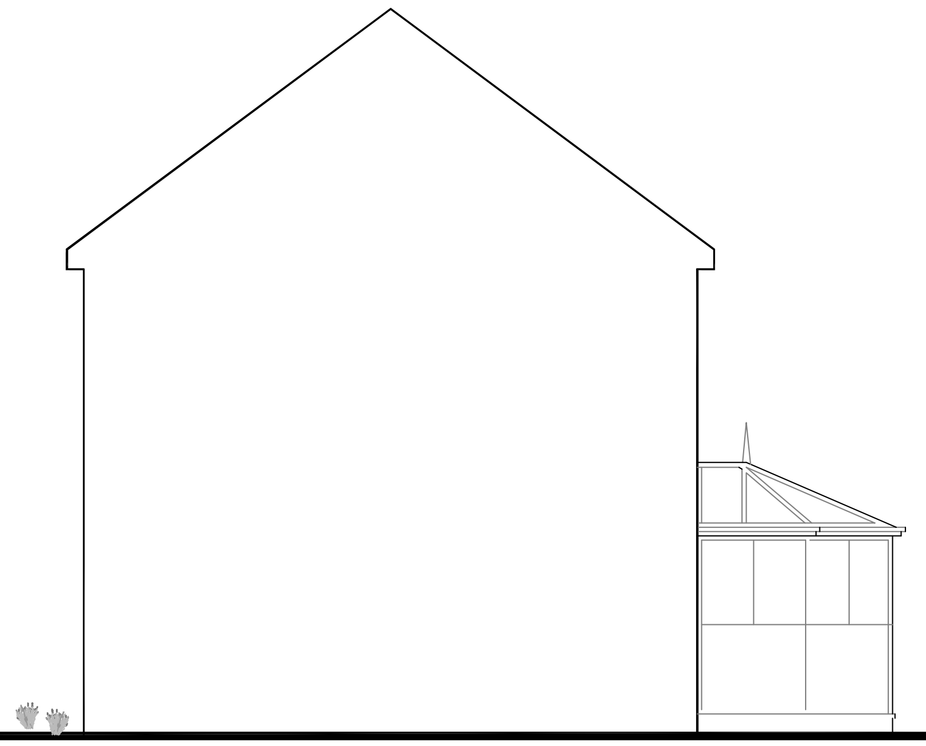

EXISTING REAR ELEVATION

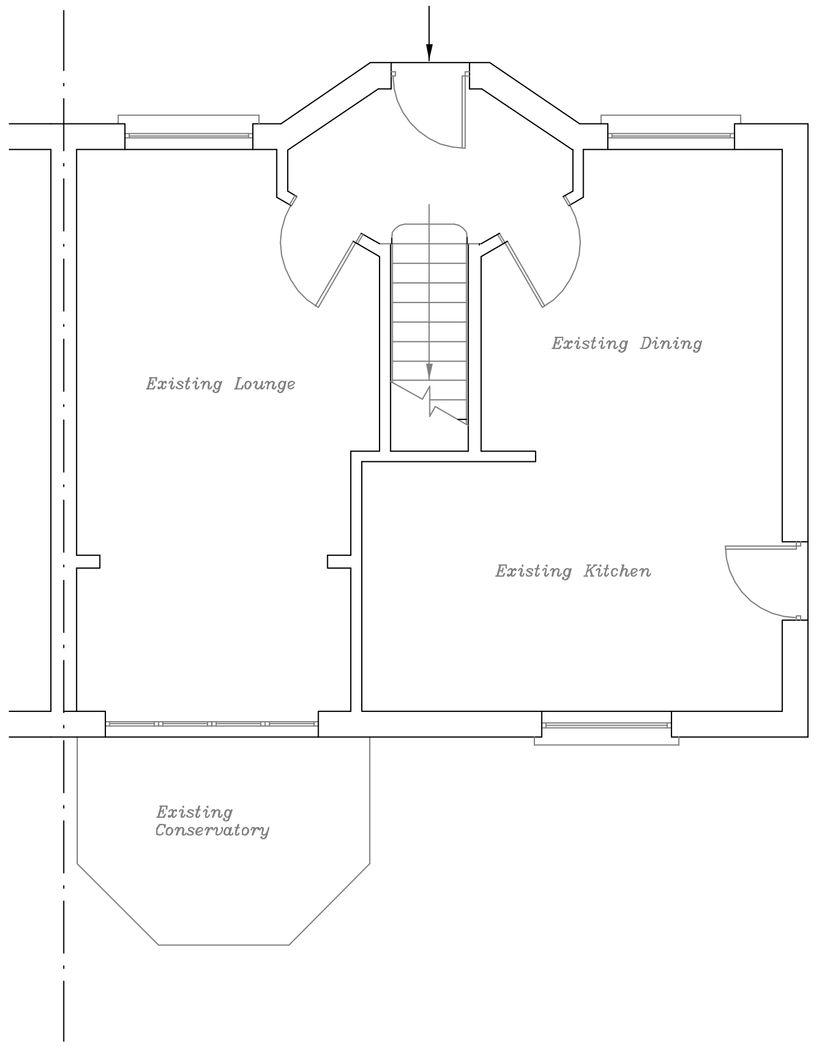

EXISTING GROUND FLOOR PLAN.

EXISTING BLOCK PLAN 1:200

C

NOTES

This drawing is to be read in conjunction with the construction notes provided. All dimensions to be checked on site by builder and not scaled from this drawing. This is an architectural drawing for submission to the Local Planning Department only.

REVISIONS

Drawn by:
G P Melanie
Architectural Design

35 Beauchamp Close, Eaton Socon, Cambs PE198BU
email: ginomel@hotmail.com
web site: www.gpmelanie.co.uk
Phone: 01480 210993

Client: Mr & Mrs Burke

Location: 71 Potton Road
Eynesbury
St Neots
PE192NN

Project: Proposed Rear Extension

Title: Existing situation drawing.

Scale: 1:50,1:200 at A1

Date: Feb 2025

Drg.No. LB/AJD/01