



PROPOSED FRONT ELEVATION

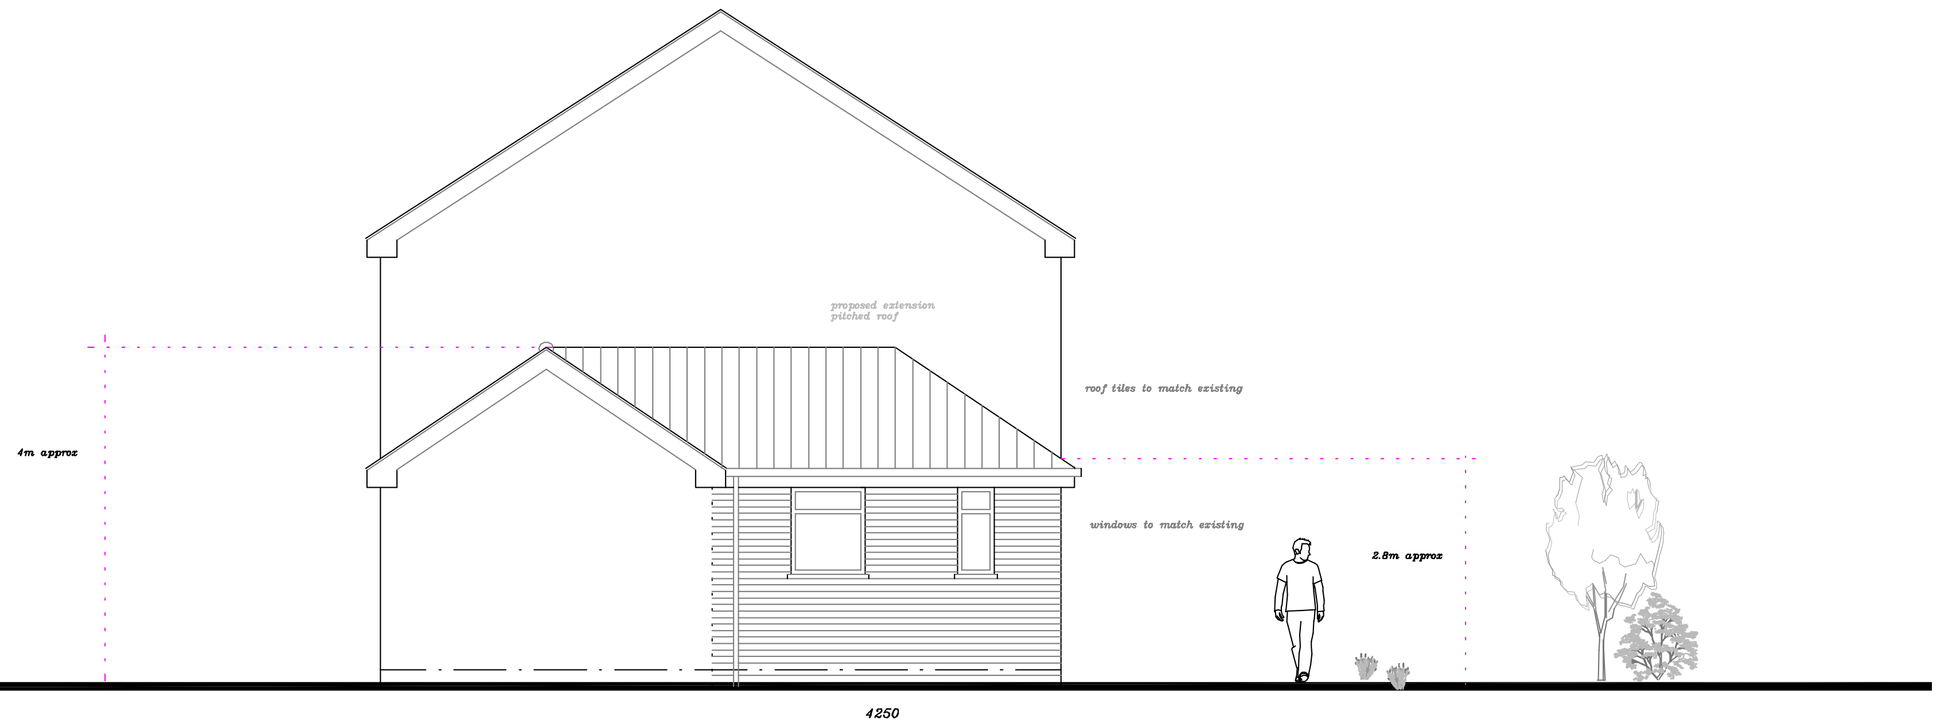


PROPOSED SIDE ELEVATION

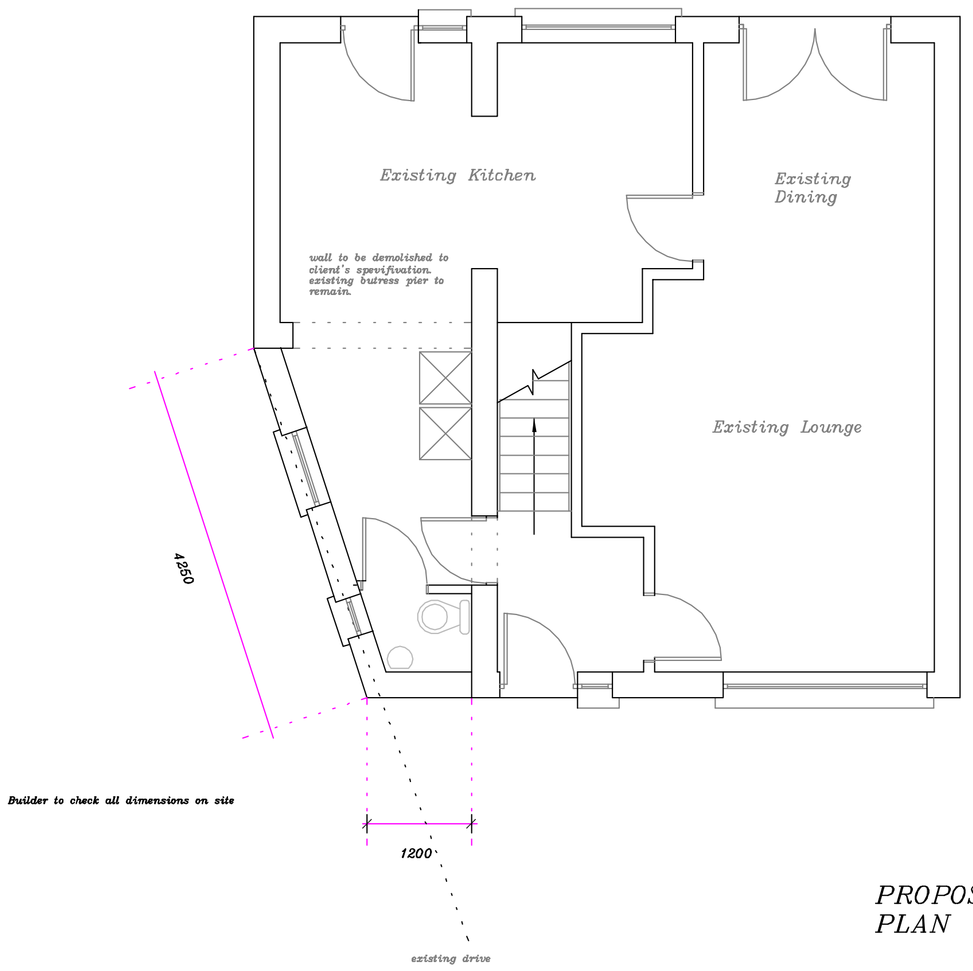


Builder to check all dimensions on site


PROPOSED GROUND FLOOR PLAN

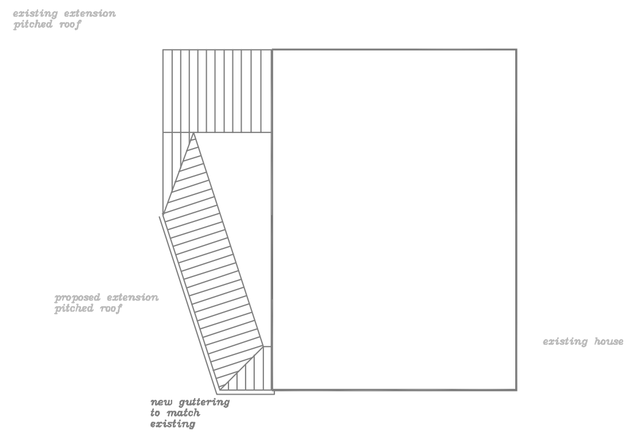


PROPOSED GROUND FLOOR PLAN Scale: 1:100

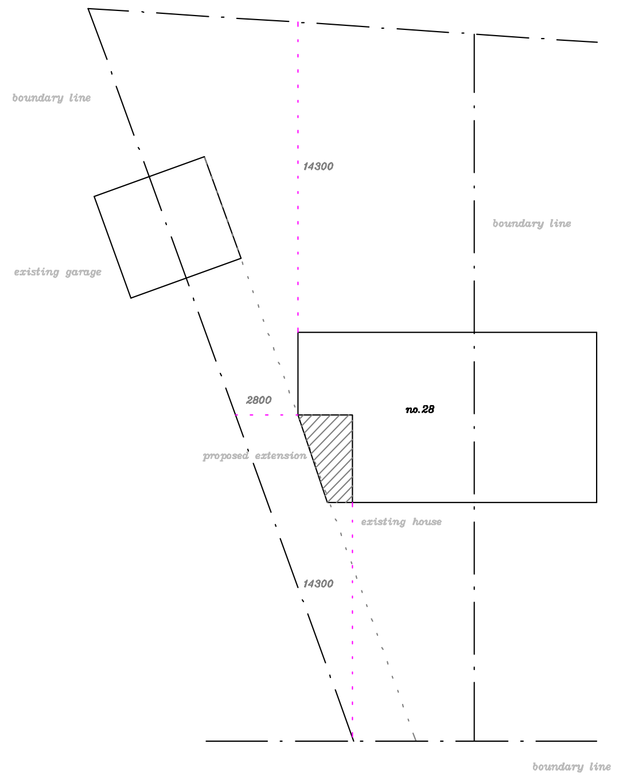

PROPOSED BLOCK PLAN 1:200

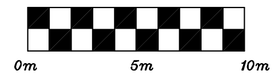

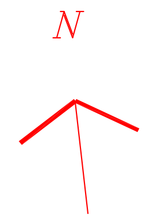

© G P Melanie Architectural Design

NOTES

This drawing is to be read in conjunction with the construction notes provided. All dimensions to be checked on site by builder and not scaled from this drawing. This is an architectural drawing for submission to the Local Planning Department only.

REVISIONS

Drawn by:
G P Melanie
Architectural Design

35 Beauchamp Close, Eaton Socon, Cambs PE198BU
email: ginomel@hotmail.com
web site: www.gpmelanie.co.uk
Phone: 01480 210993

Client: C. Aprigliano

Location:
28 Clare Road
Hartford
Cambs
PE29 1QD

Project: Proposed Extension

Title: Proposal drawing.

Scale: 1:50,1:200 at A1

Date: April 2025

Drg.No. CA/AJD/02