
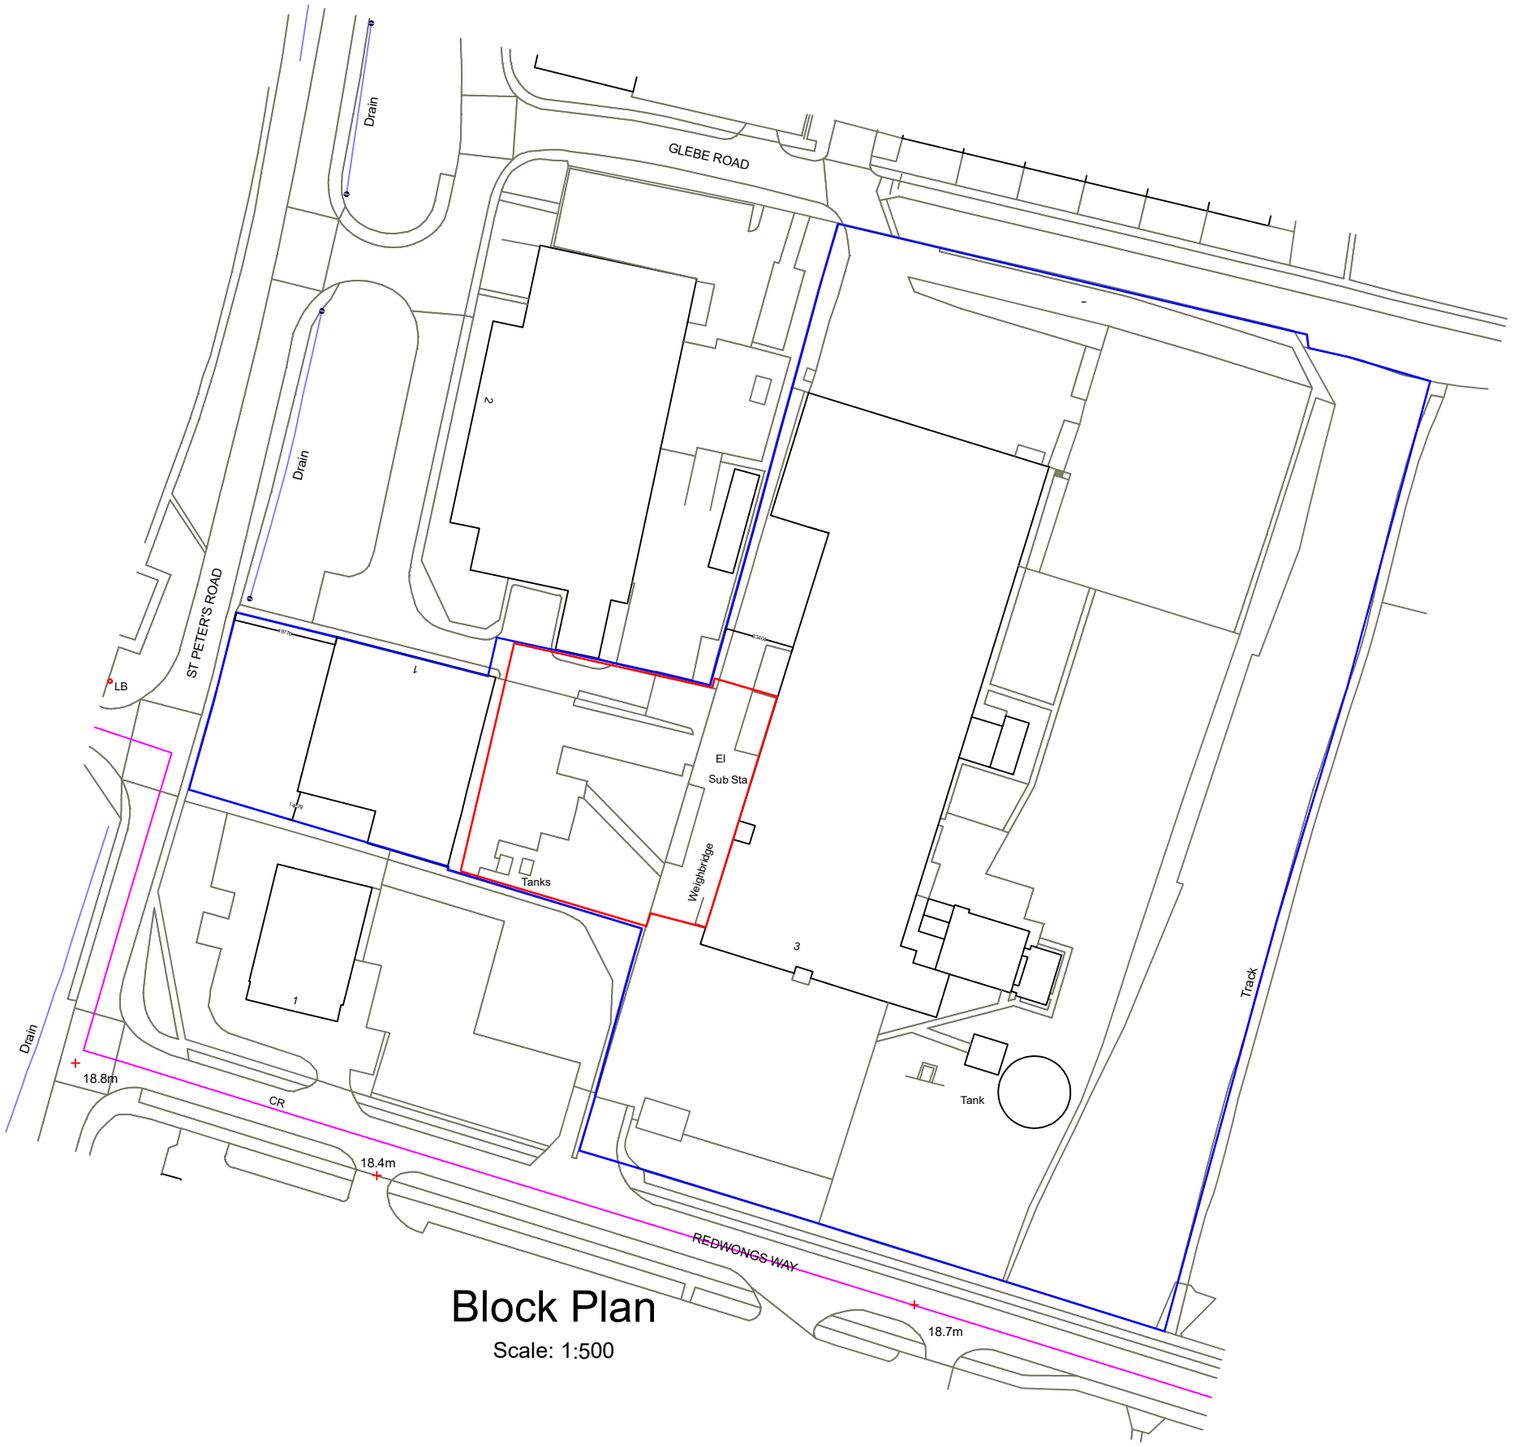


Block Plan

Scale: 1:500

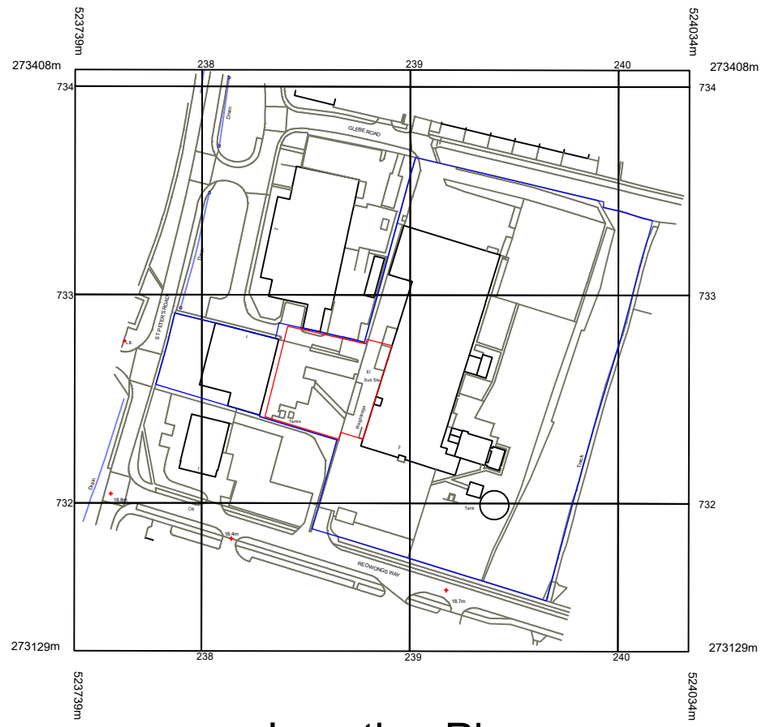

Location Plan

Scale: 1:1250

N

Copyright © 2019 WSP Engineering Ltd, All rights reserved.

WSP ENGINEERING LTD

This Document cannot be used without prior consent, and is for reference only.

TITLE: Location Plan & Block Plan

Drawing No.	Date	Drawn By	Scale
PJ32-26_001_E	22/12/2020	Peter Riley	1:100 A0

Issue	Description	Drawn up	Chk'd	App'd	Date