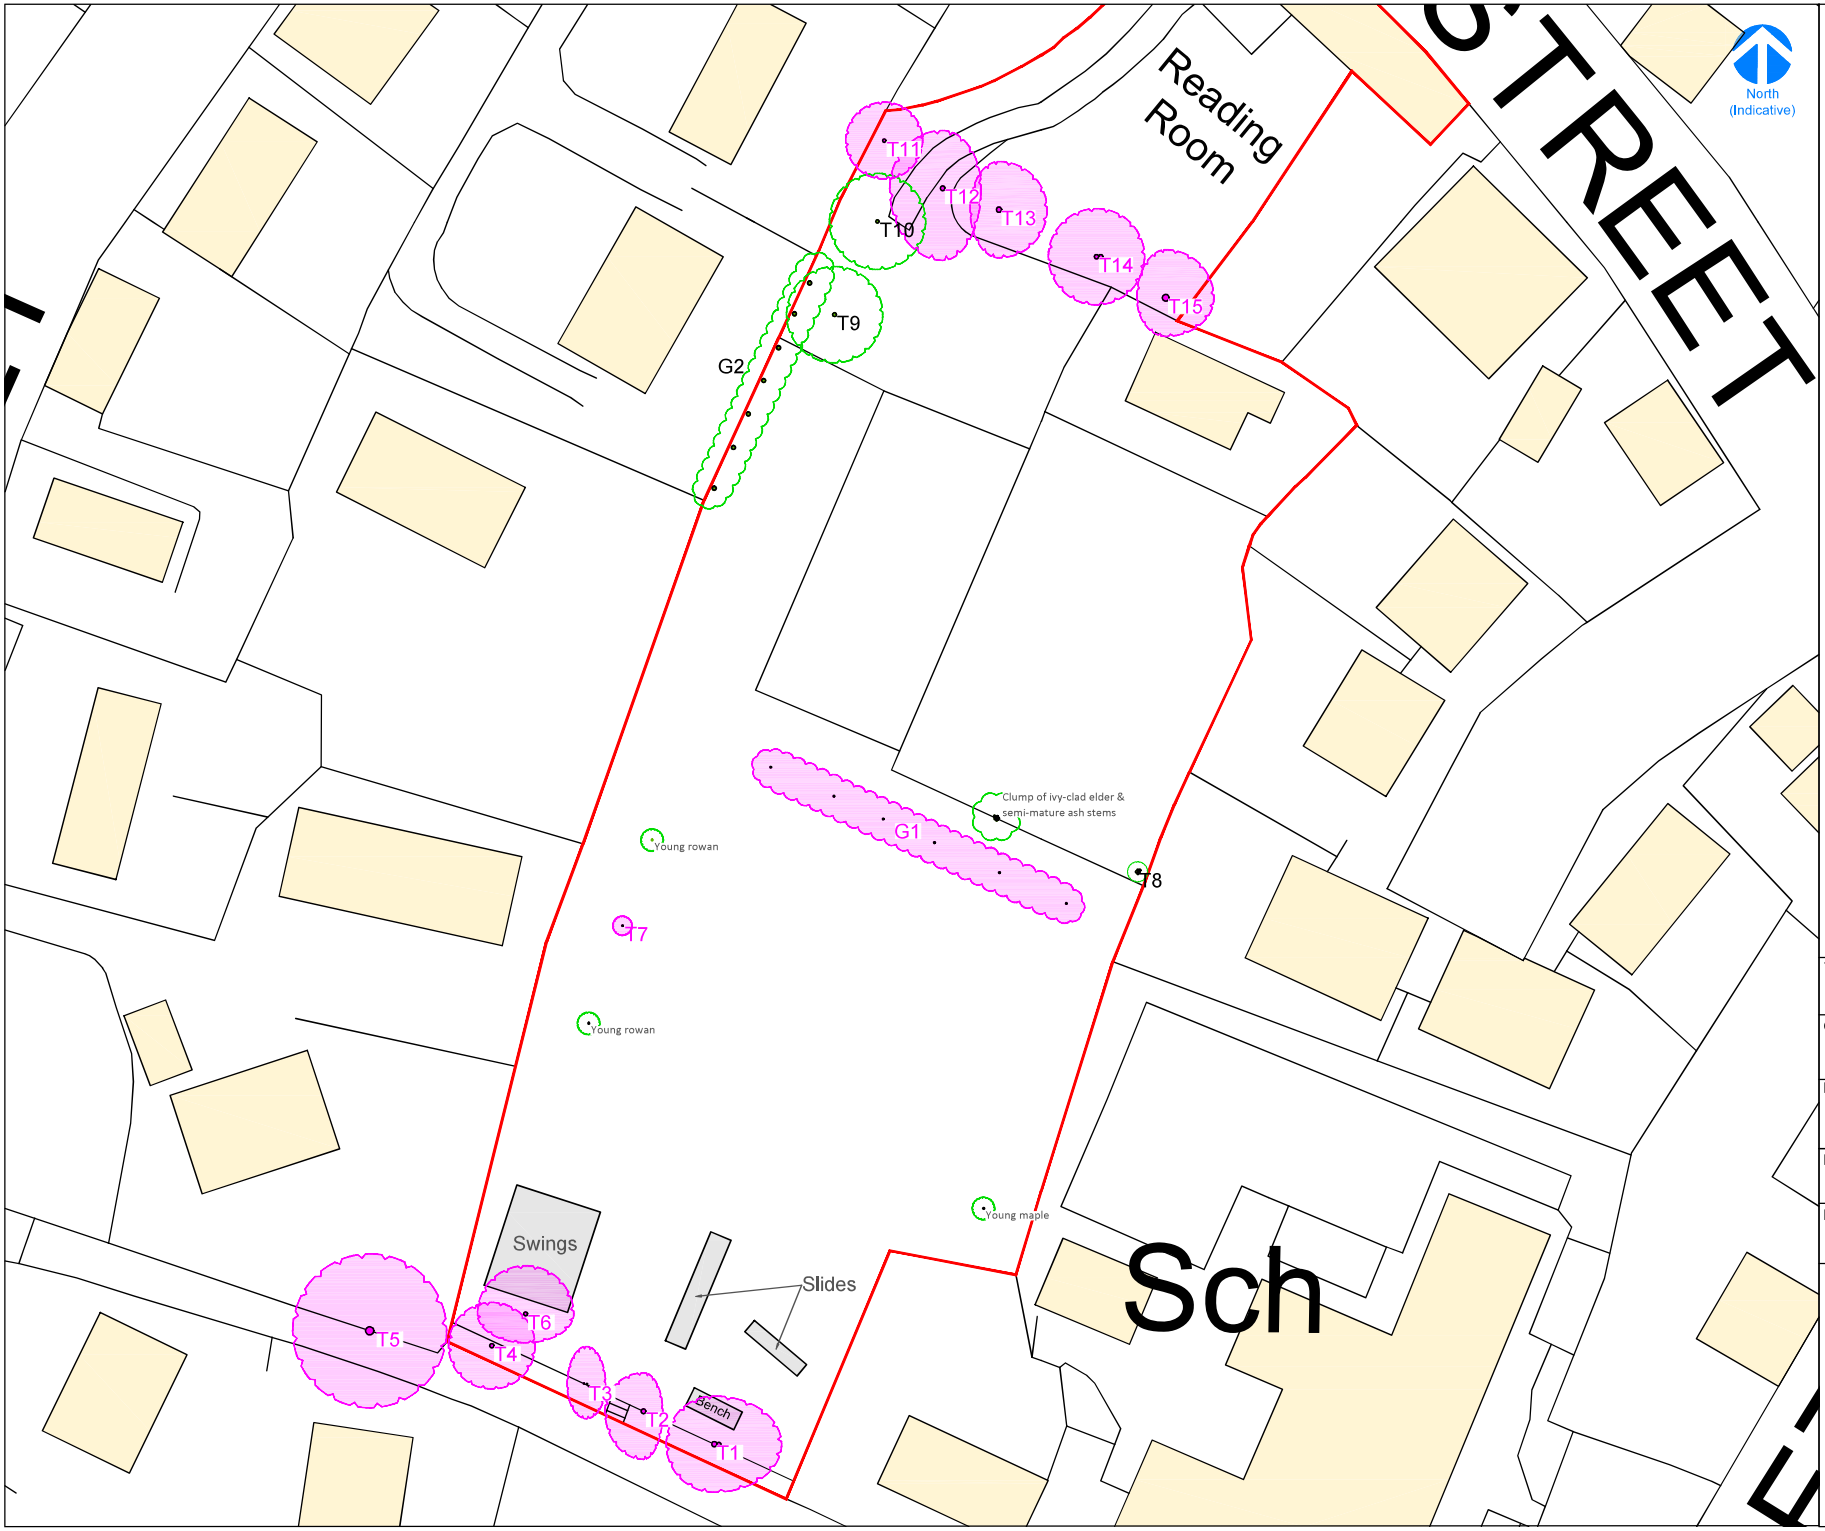

DO NOT SCALE - Use only figured dimensions
To be read in colour

KEY

Trees without Works

Trees Requiring Works -1 Year priority
(By end of September 2027)

Title	Tree Survey Plan (Playing Field & Reading Room)
Client	Great Gransden Parish Council
Project	Gt. Gransden Tree Hazard Assessment 2026
Date: September 2026	Drawn by: CS
Project Ref.: 2549_PF	Scale: NTS @ A3

O M C
Arboriculture

28 Shelford Road, Cambridge CB2 9NA
Tel: 01223 842253 / 020 8252 7919
Fax: 01223 846870 Mob: 07771 708474
Email: info@omc-associates.co.uk