Copyright on all drawings prepared by Morton & Hall Consulting Limited is their property. Drawings and designs may not be reproduced in part or in whole without their written permission.
Please read, if in doubt ask. Change nothing without consulting the Engineers.
Contractor to check all dimensions on site before work starts or materials are ordered. Do not scale, if in doubt ask. All dimensions are in mm unless stated otherwise.
Where materials, products and workmanship are not fully specified they are to be of the standard appropriate to the works and suitable for the purpose stated in or reasonably to be inferred from the drawings and specification. All work to be in accordance with good building practice and BS 8000 to the extent that the recommendations define the quality of the finished work. Materials products and workmanship to comply with all British Standards and EOTA standards with, where appropriate, BS or EC marks.
All products and materials to be handled, stored, prepared and used or fixed in accordance with the manufacturers current recommendations.
The contractor is to arrange inspections of the works by the BCO (or NHBC) as required by the Building Regulations and is to obtain completion certificate and forward to the Engineer

IMPORTANT NOTE
EXTREME CARE MUST BE TAKEN DUE TO OVERHEAD POWER CABLES IN VERY CLOSE PROXIMITY TO THE PROPOSED WORKS. THE POWER PROVIDER IS TO BE CONTACTED. APPROVAL MUST BE SOUGHT FROM THE POWER PROVIDER TO COMMENCE WORKS.

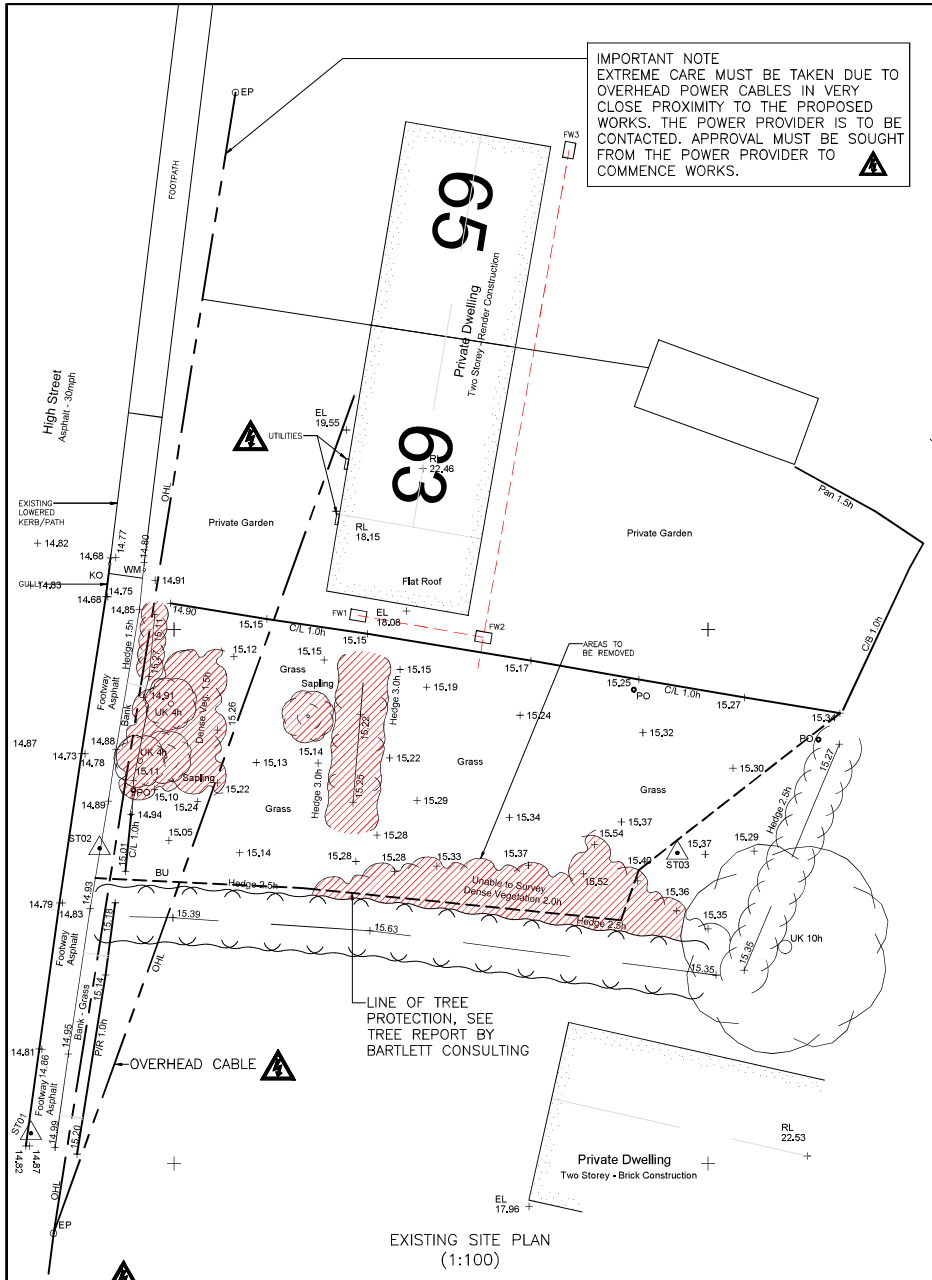

EXISTING SITE PLAN
(1:100)

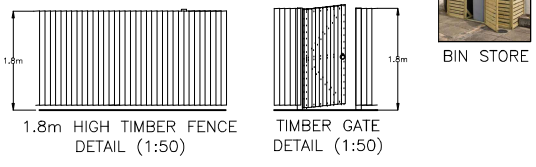

1.8m HIGH TIMBER FENCE DETAIL (1:50)

TIMBER GATE DETAIL (1:50)



BIN STORE



CYCLE STORE



SHED



IMPORTANT NOTE
EXTREME CARE MUST BE TAKEN DUE TO OVERHEAD POWER CABLES IN VERY CLOSE PROXIMITY TO THE PROPOSED WORKS. THE POWER PROVIDER IS TO BE CONTACTED. APPROVAL MUST BE SOUGHT FROM THE POWER PROVIDER TO COMMENCE WORKS.

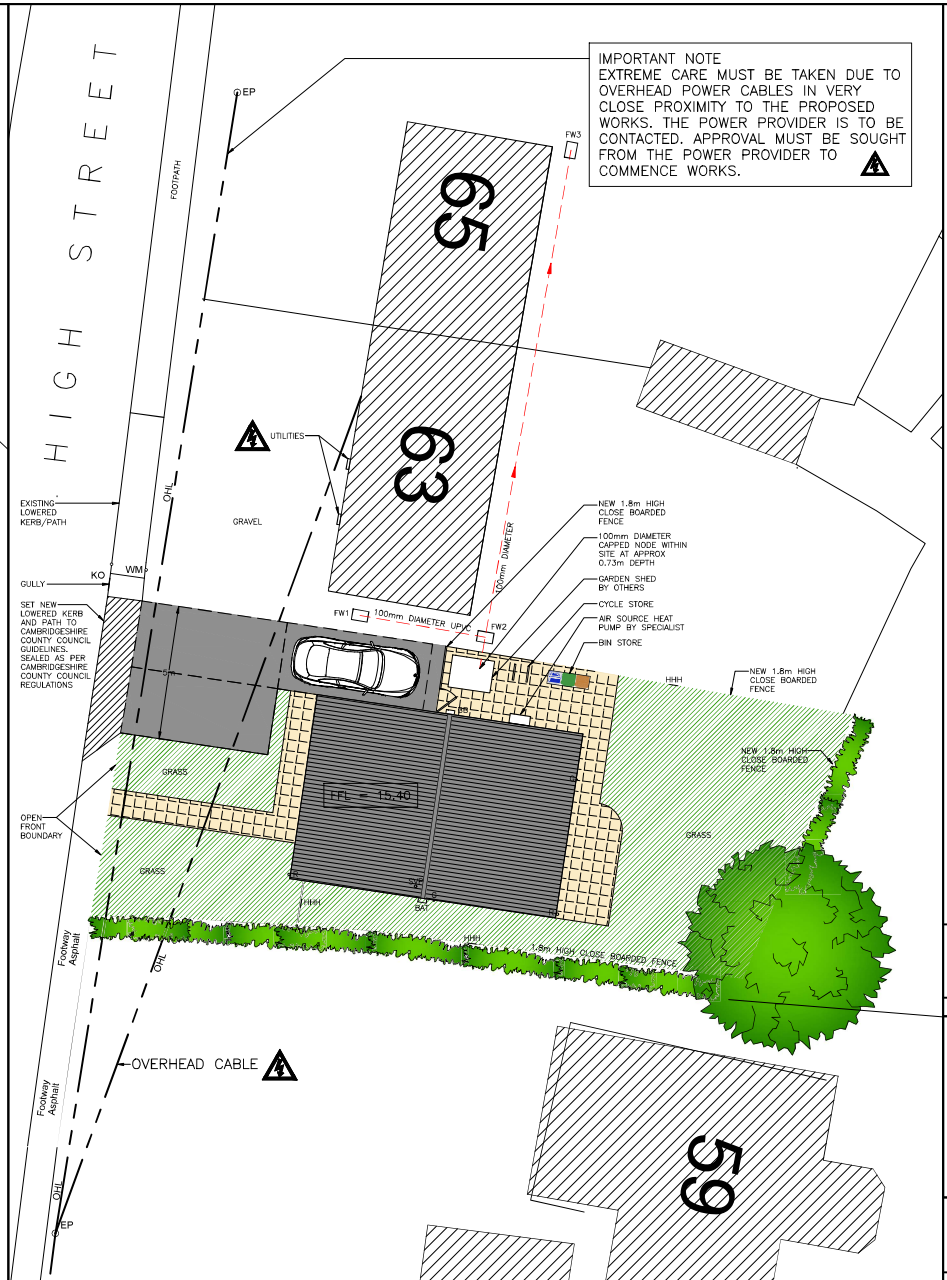

PROPOSED SITE PLAN
(1:100)



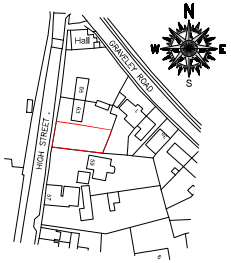

LOCATION PLAN
(1:1250)
LICENCE NUMBER 100022432

LEGEND

- BUFF CONCRETE SLABS (NON SLIP) 300x300mm
- TARMAC, PERMEABLE, LAID TO FALL AWAY FROM THE PAVEMENT
- GRASS
- HHH HEDGEHOG HOLE IN FENCE
- WASTE BINS
- VEGETATION

REVISIONS	DATE

MORTON & HALL CONSULTING LIMITED
CONSULTING STRUCTURAL ENGINEERS
1 Gordon Avenue, March, Cambridgeshire, PE15 8AJ
Tel: 01354 655454
E-mail: info@mortonandhall.co.uk
Website: www.mortonandhall.co.uk

CLIENT
Solar Savings 4U Ltd

PROJECT
Adjacent 63 High Street
Offord D'Arcy
St. Neots
PE19 5RF

TITLE
Existing Site Plan, Proposed Site Plan & Location Plan

DRAWN R.Papworth	DATE OF ISSUE
CHECKED	
DATE Oct 2024	DRAWING NUMBER H9358/00
SCALE As Shown	