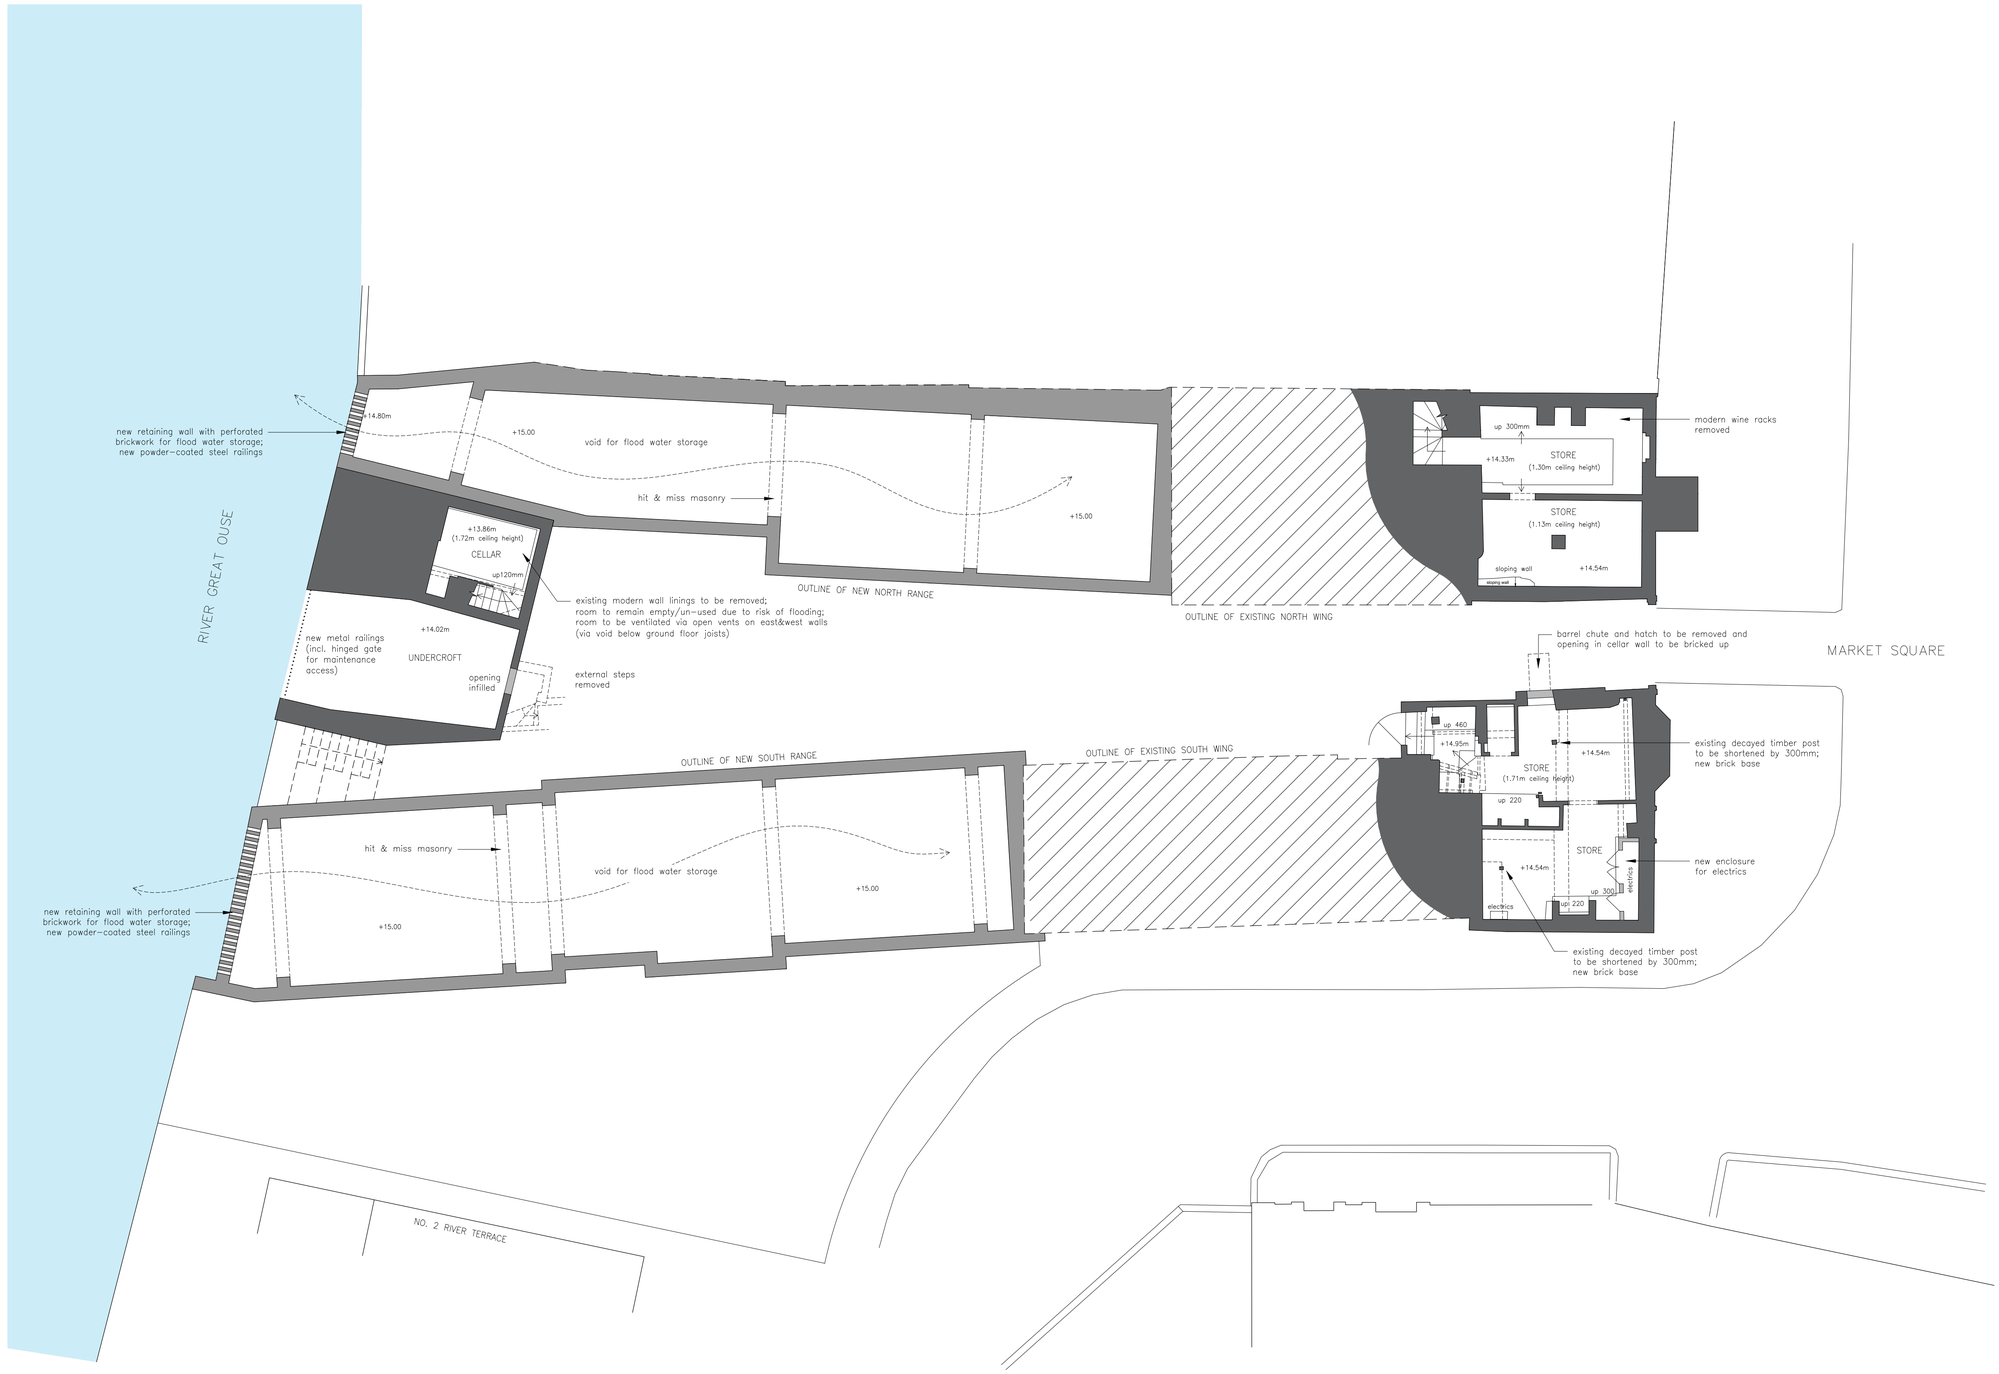


Notes

This drawings to be read in conjunction with all other documents and specifications, and other consultants drawings.

All levels and dimensions must be checked on site and any discrepancies notified to the Architect immediately.

Drawings must not be scaled. Use figured dimensions only.

Shop drawings of manufactured items must be approved by the Architect before work is put in hand.

This drawing is Copyright.

PROPOSED
(BASEMENT)

B	08/10/2024	Updated to include flood compensation strategy
A	30/09/2024	Planning Issue

revisions

SCALE 1:100 (0 1 2 5m)

PLANNING

Freeland Rees Roberts Architects
25 City Road, Cambridge CB1 1DP 01223 366555 info@frrarchitects.co.uk

client
Huntingdonshire District Council & Whitfield Property Investments

job title
Old Falcon Inn, St Neots
Alterations & Redevelopment

drawing title
Proposed Basement Floor

scale	size	drawn	date
1:100	A1	AH/JW	Sep 2024

drawing no. 24.012 - 3 - 101 rev B

© Freeland Rees Roberts Ltd Company No. 5399379