

REPRODUCTION NOTICE
This drawing is the property of RAW DESIGN and must not be copied or passed to a third party, in whole or part, without prior written consent of RAW DESIGN.


NOTES:
1: This drawing is copyright ©2025.
2: All dimensions to be checked and verified on site.
3: This drawing is not to be scaled.
4: All work and materials to be in accordance with the current Building Regulations and bearing with all the relevant codes of practice and where applicable the requirements of the relevant British Standard.

Scale 1:50 at A2 Size

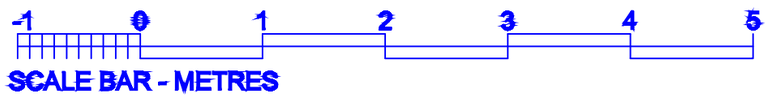

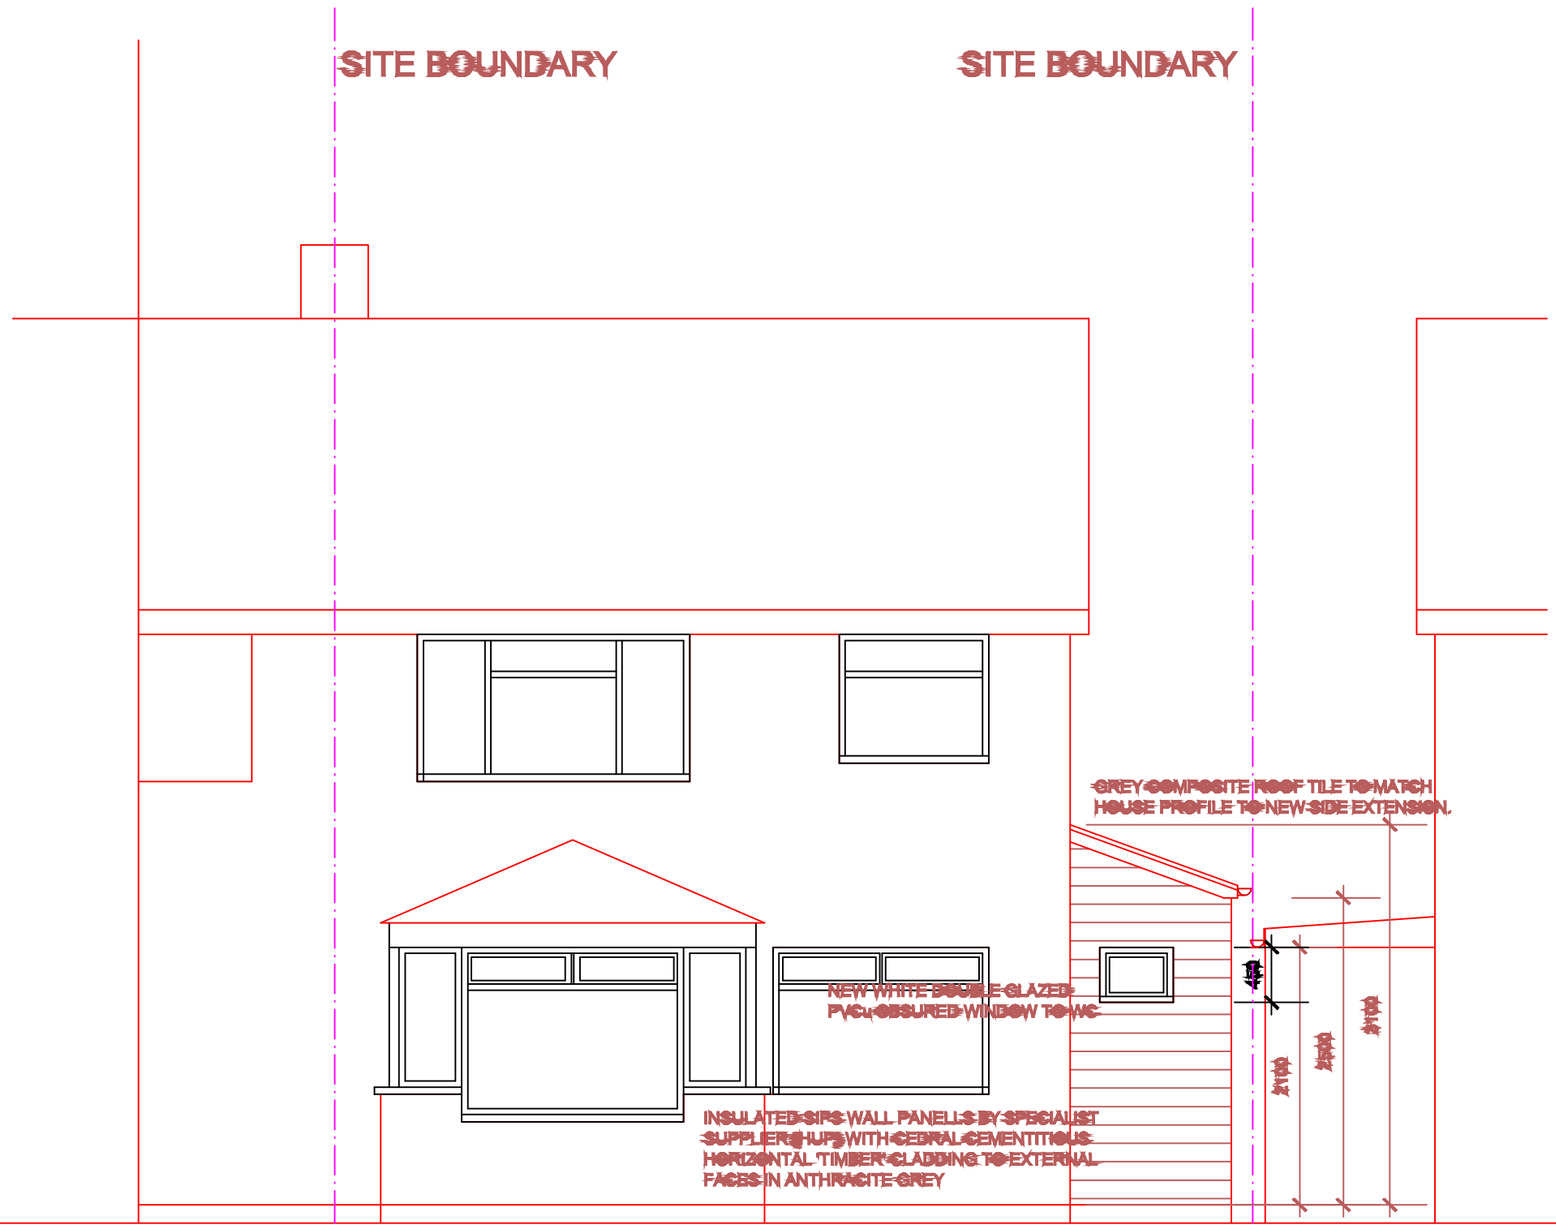

REAR (GARDEN) ELEVATION

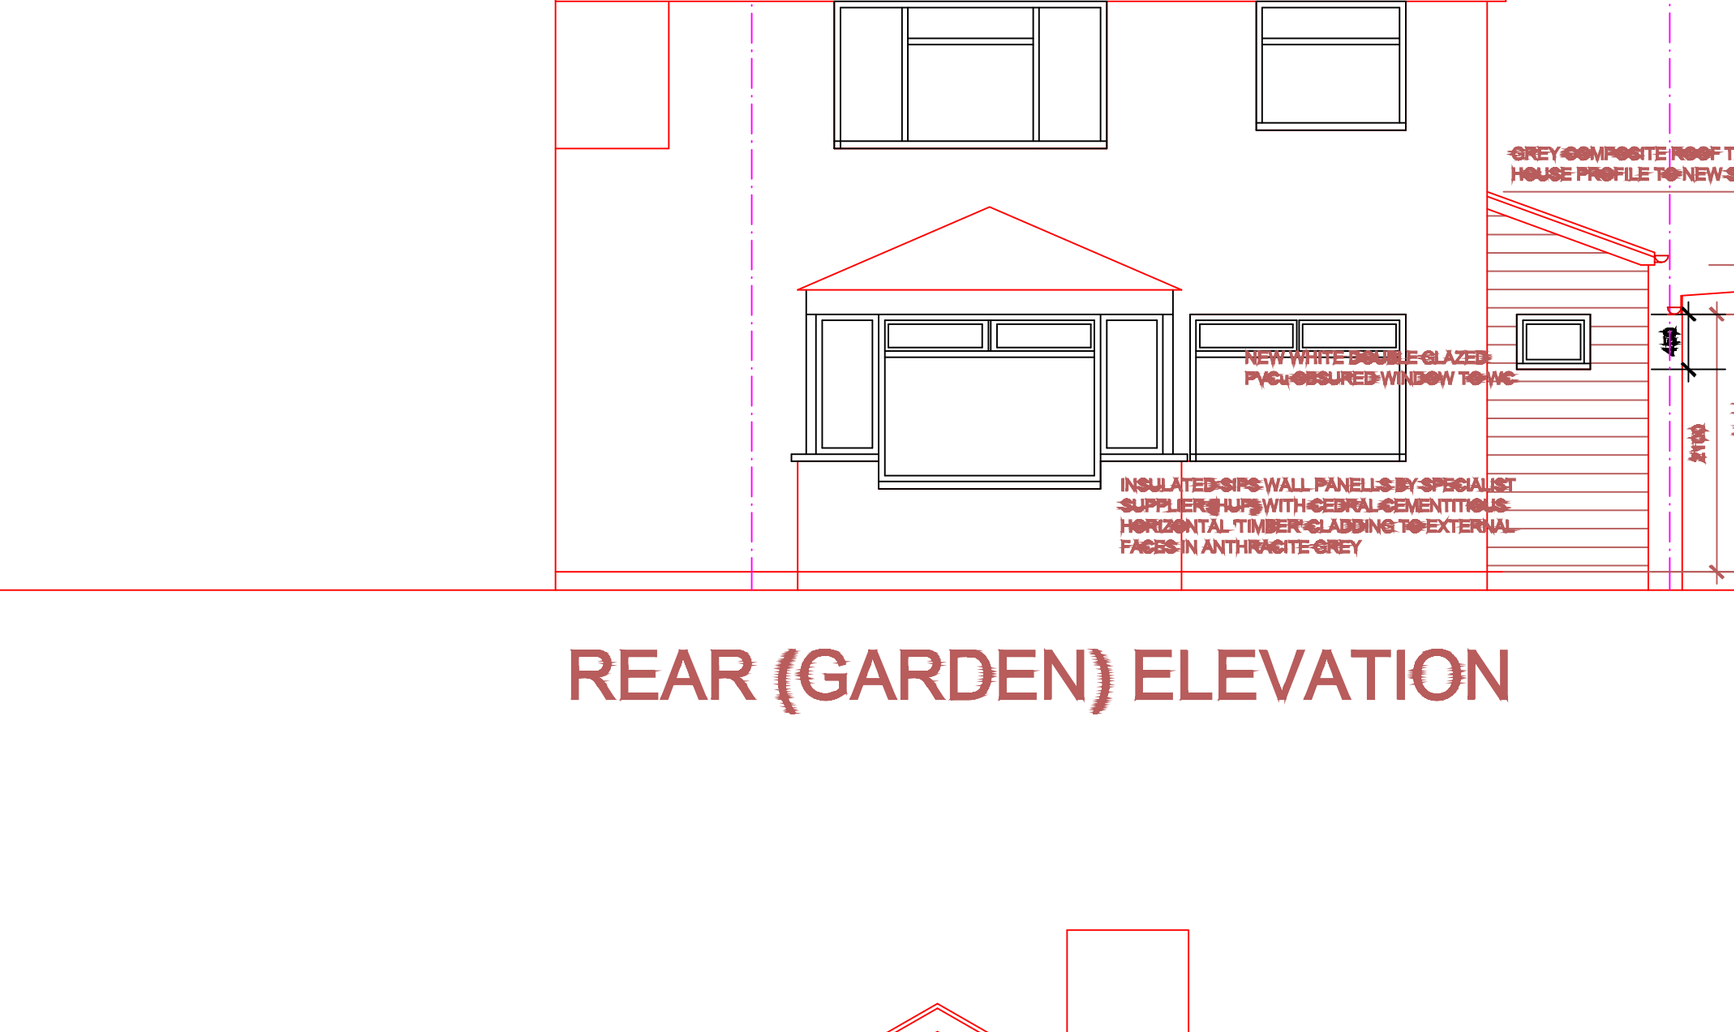

SIDE ELEVATION

69 GORDON ROAD
LITTLE PAXTON
PROPOSED ELEVATIONS 1

1:50
MAY 2025
SS0525.PL11a

MAY 2025 REV.A HEIGHT TO TOP OF NEW PITCHED ROOF ADDED