
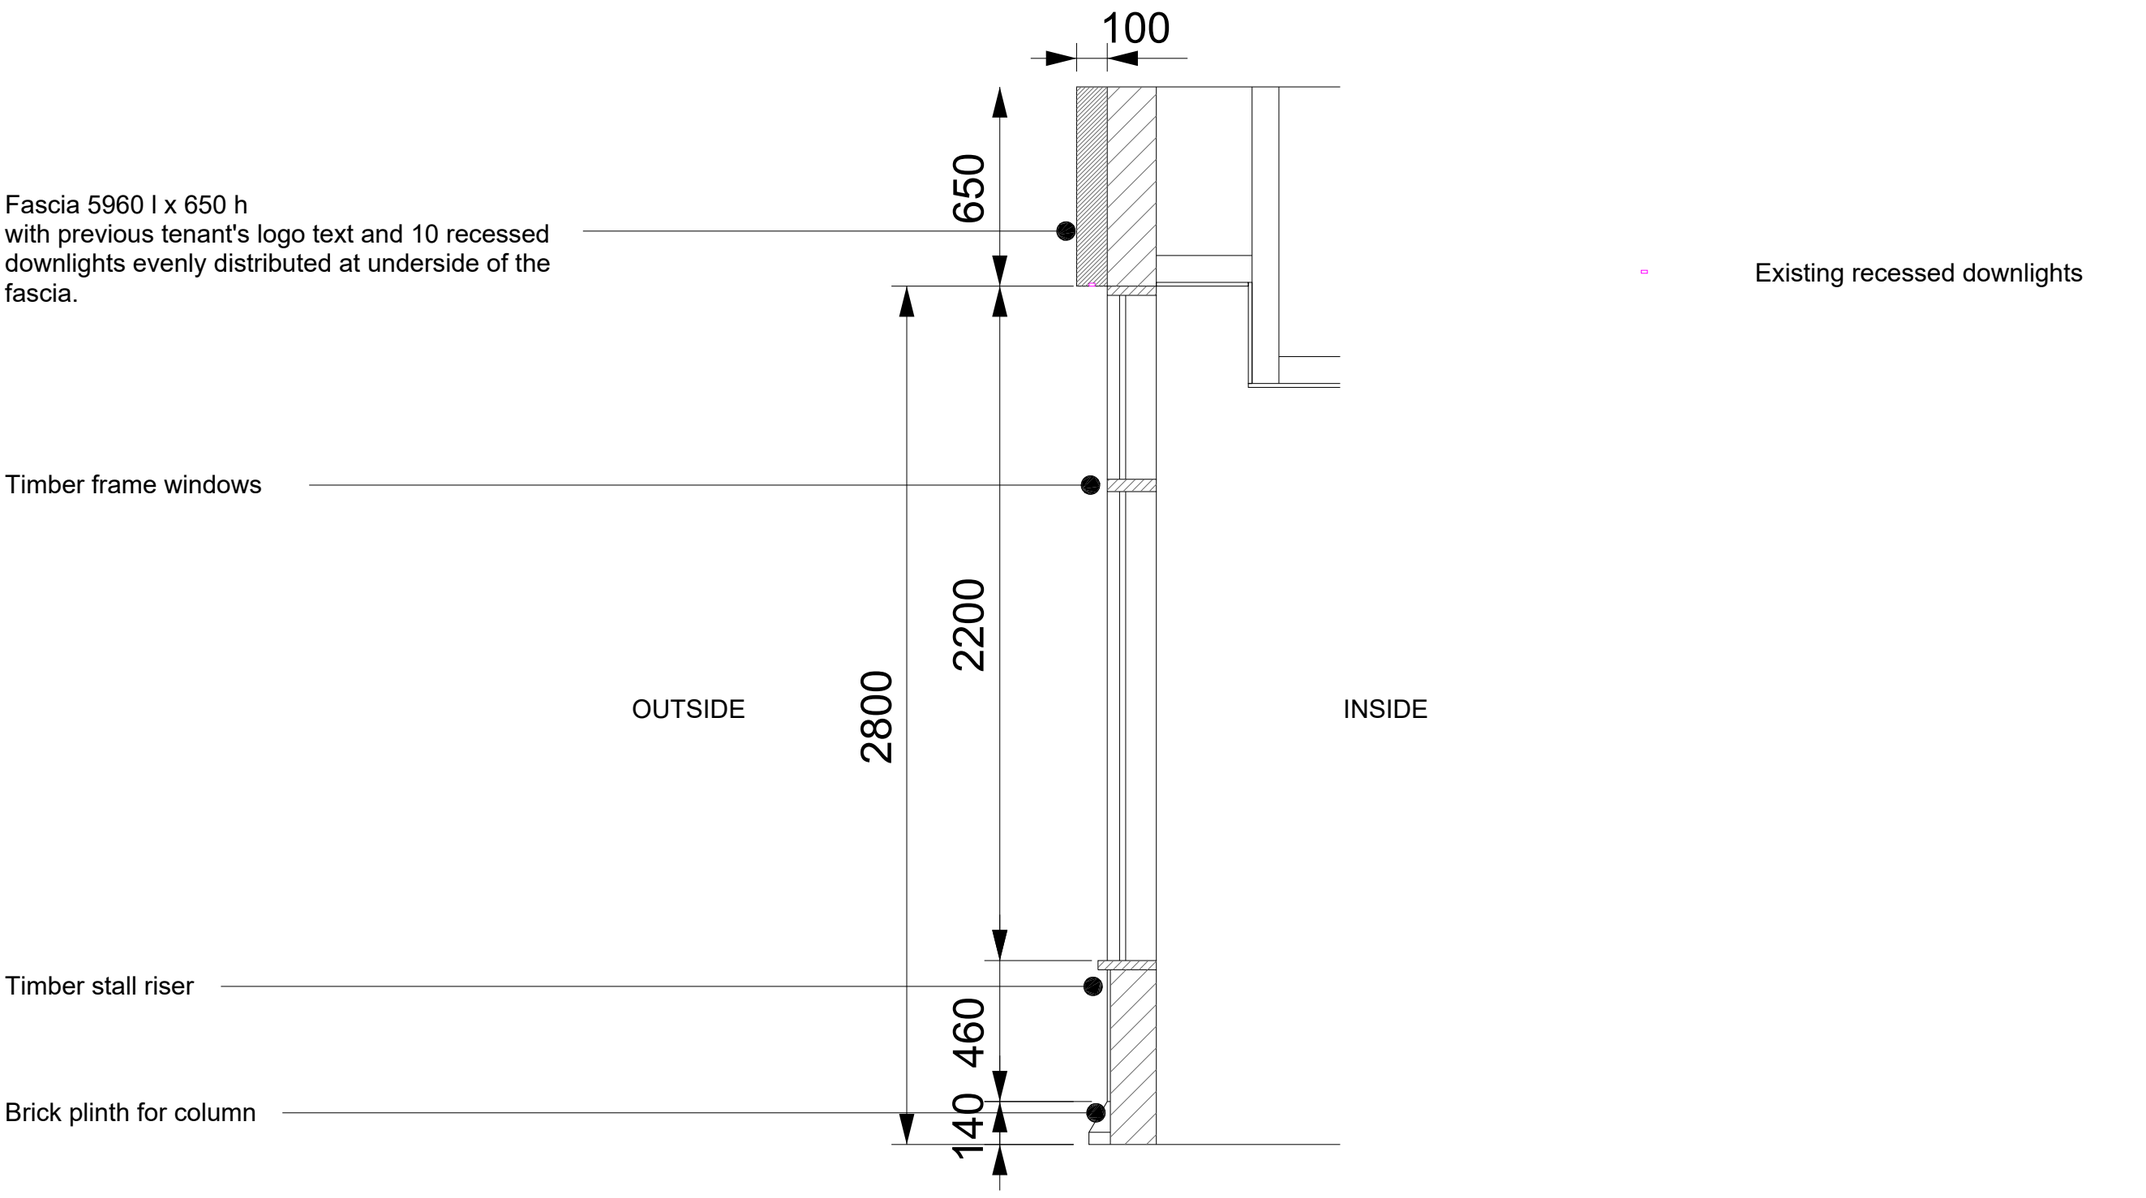


01

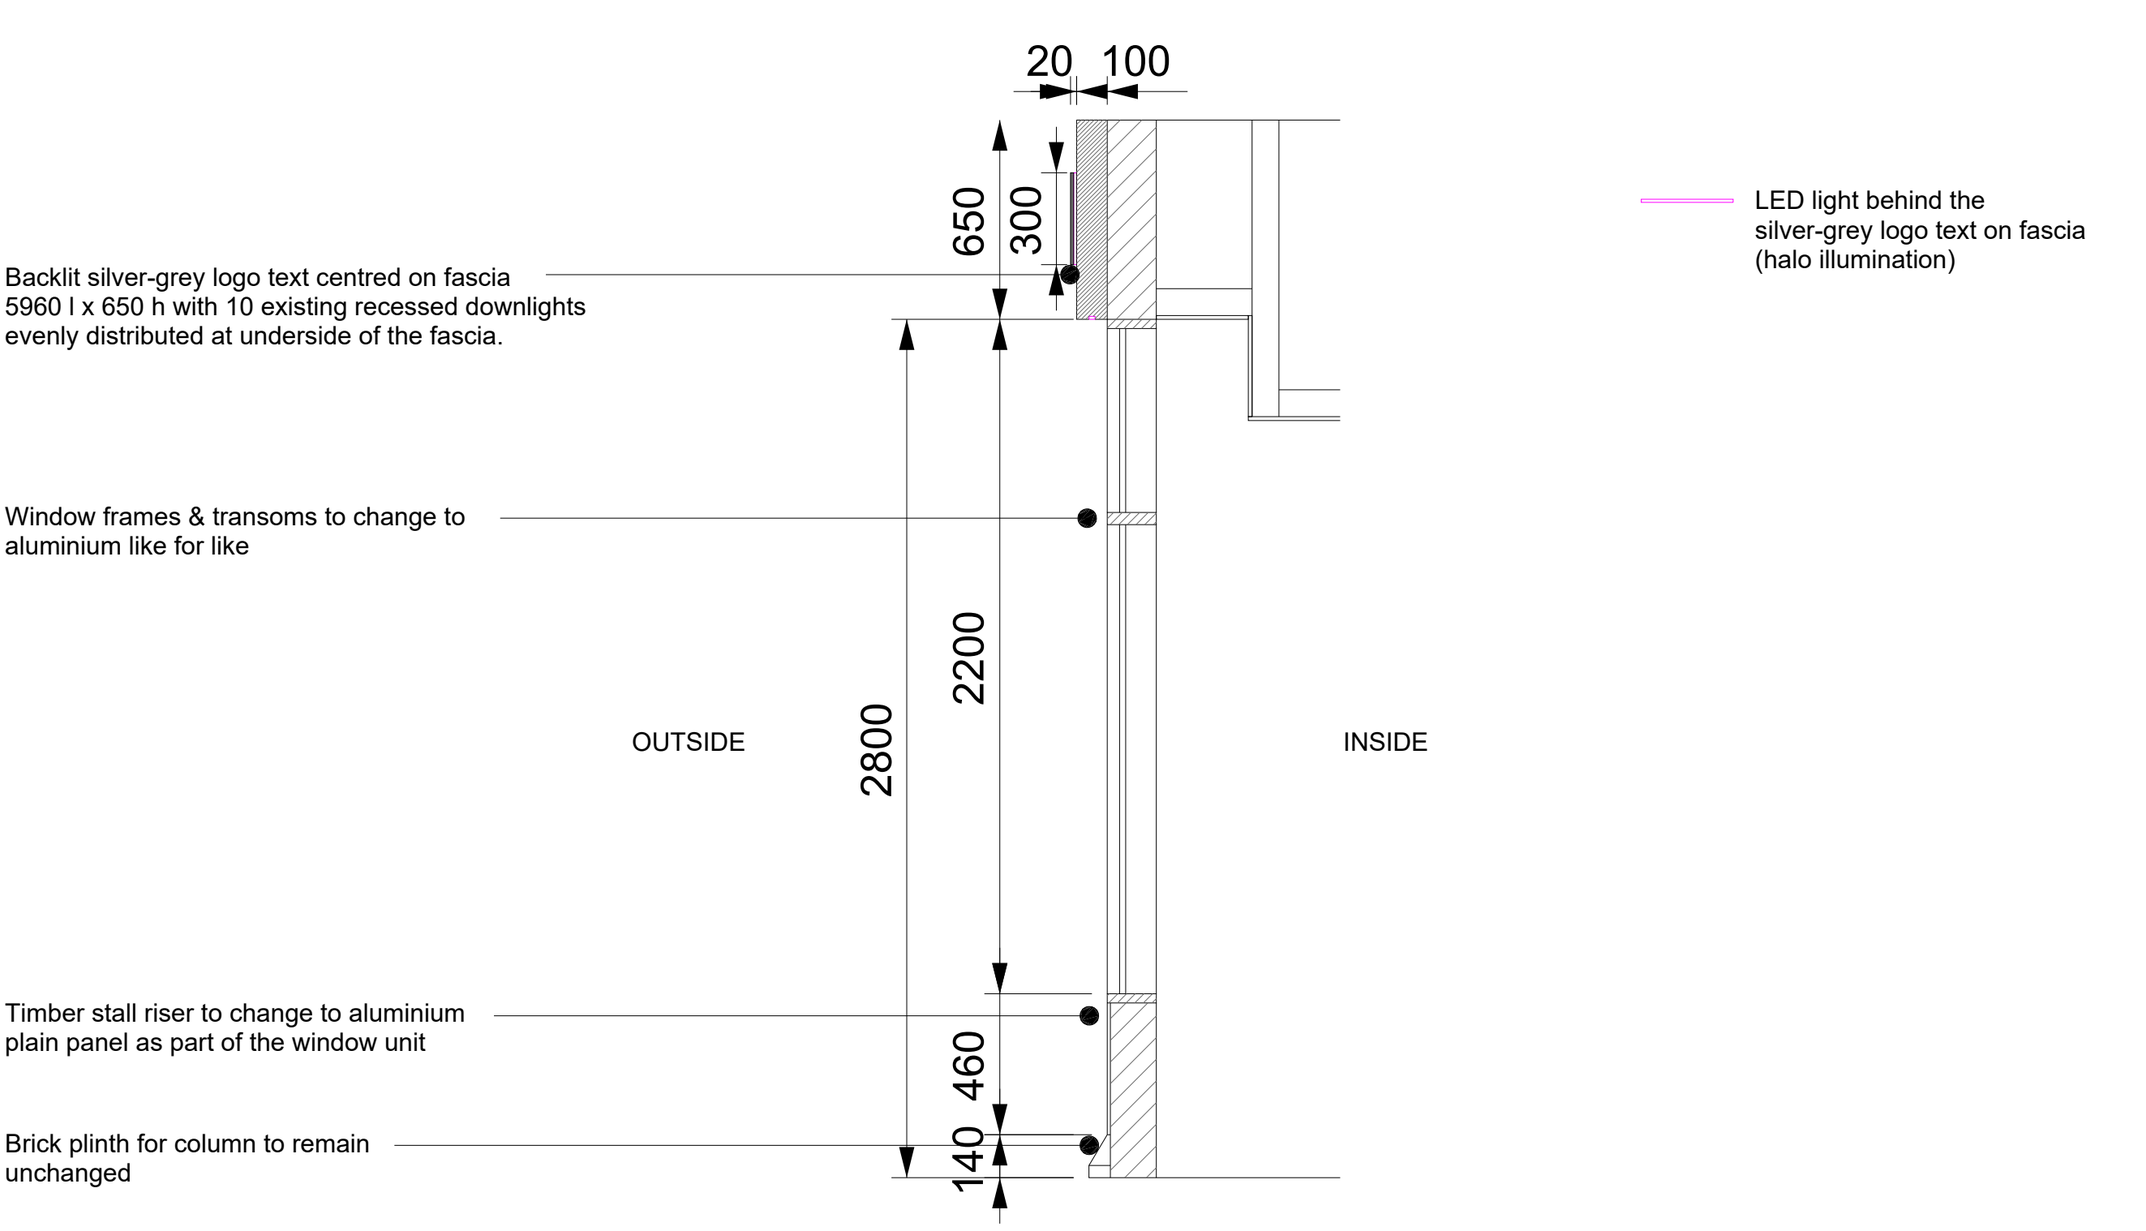

02

0 0.5 1 1.5 2 5 m

KEY PLAN

REV	DATE	
00	-/-/-	PLANNING DRAWINGS

NOTE
1. Do not scale from this drawing
2. Use figured dimensions only
3. All dimensions are in millimeters unless stated otherwise
4. All dimensions to be checked on site and Studio 3A to be informed of any discrepancies
5. All references to drawings refer to current revisions of that drawing
6. All levels are in metres relative to Arbitrary Datum situated on STN 1, value +50.00m

CLIENT:	-
ARCHITECT:	STUDIO 3A LTD.
STRUCTURAL ENGINEER:	
CONTRACTOR	

PROJECT-WIDE NOTES
1. Drawings are for Planning purposes only
2. Drawings are not to be used for construction

Studio 3A Ltd
Unit A 82 James Carter Road, Mildenhall, IP28 7DE
TEL 074 7887 2502 WEB www.studio3a.co.uk

job title: 14 CHEQUERS CT, HUNTINGDON
PLAN

drawing title / location: EXISTING & PROPOSED
SHOPFRONT SECTIONAL DETAILS

drawn by	checked	scale	status
DC	WG	1:20@A2	INFORMATION

project no.	zone	type	classification	drawing no.	revision
2410			[00]	400	01