Housetype EE M4[2] - Plans and Elevations

Scale: 1:50 & 1:100


Disclaimer: This document and its design content is copyright protected ©. It shall be read in conjunction with all other associated project information including models, specifications, schedules and related consultants documents. Do not scale from documents. All scales noted correct at original paper size. All dimensions to be checked on site. Immediately report any discrepancies, errors or omissions on this document to the originator. If in doubt ask.

Source File:
23023 Bluntisham Housetypes.pln

Rev	Date	Drawn	Note
P01	16/09/2024	APS (SGH)	Planning issue to supersede previously approved *20024 0216-P05 EE Floor Plans and Elevations*




Front Elevation
Scale 1:100

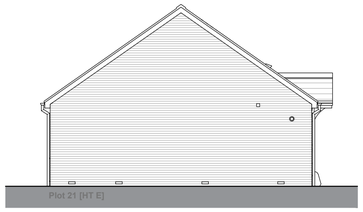


Side Elevation [Left]
Scale 1:100




Rear Elevation
Scale 1:100

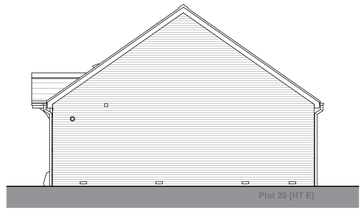


Side Elevation [Right]
Scale 1:100

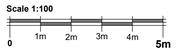

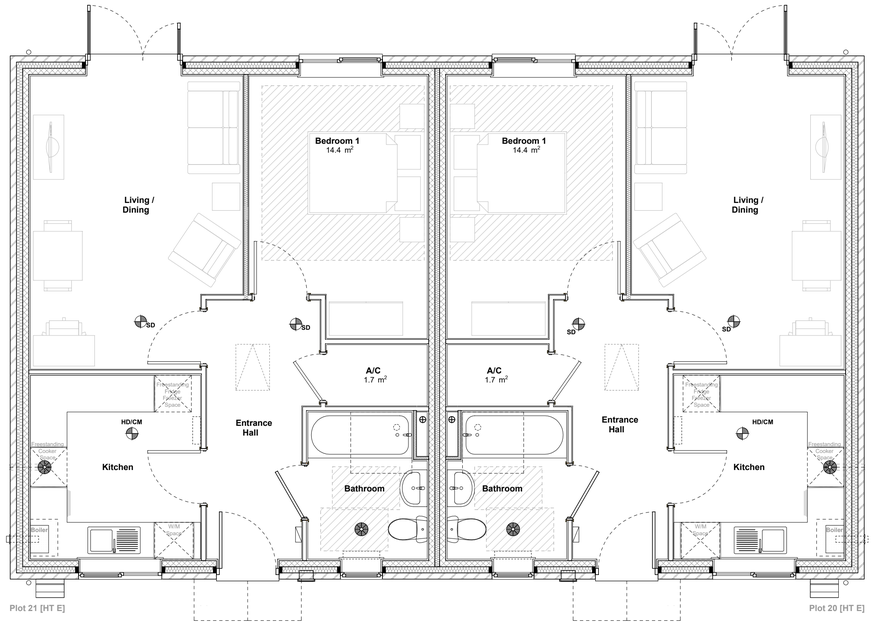

Ground Floor
Scale 1:50

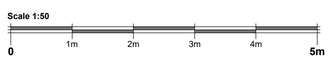

SEAGATE HOMES

Project Title:
Proposed Residential Development at Land off Station Rd, Bluntisham

Drawing Title:
Housetype EE M4(2)
Plans and Elevations

Drawing Status:
Planning

Scale(s):		Original Paper Size:
1:50, 1:100		A1
Drawn:	Date:	Revision:
APS (SGH)	16.09.24	P01

Drawing Number:
BLU-SGH-PD-EE-FPEL-001