This drawing is © copyright protected.

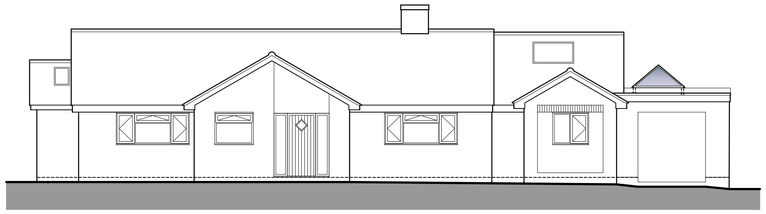

Front Elevation - Proposed
(1:100)

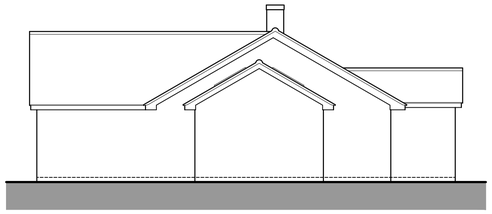

Side Elevation - Proposed
(1:100)

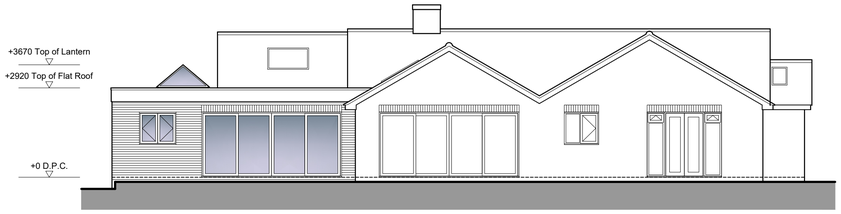

Rear Elevation - Proposed
(1:100)

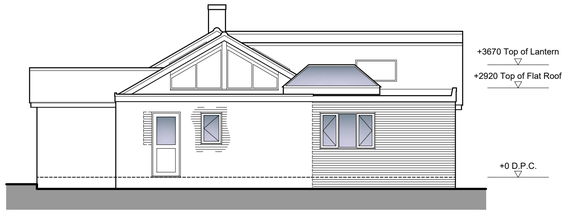

Side Elevation - Proposed
(1:100)

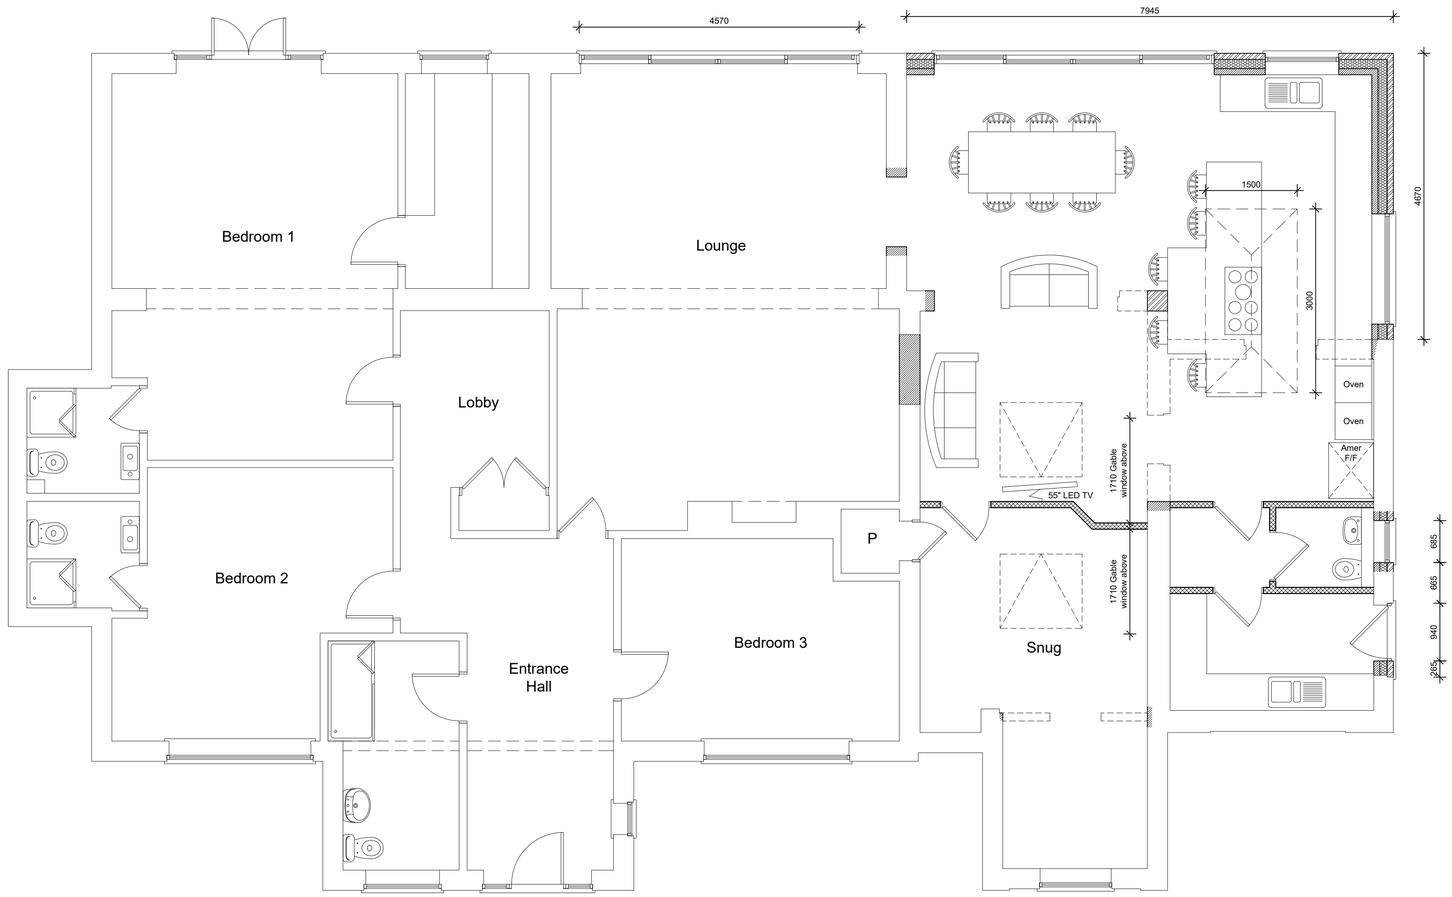

Floor Plan - Proposed

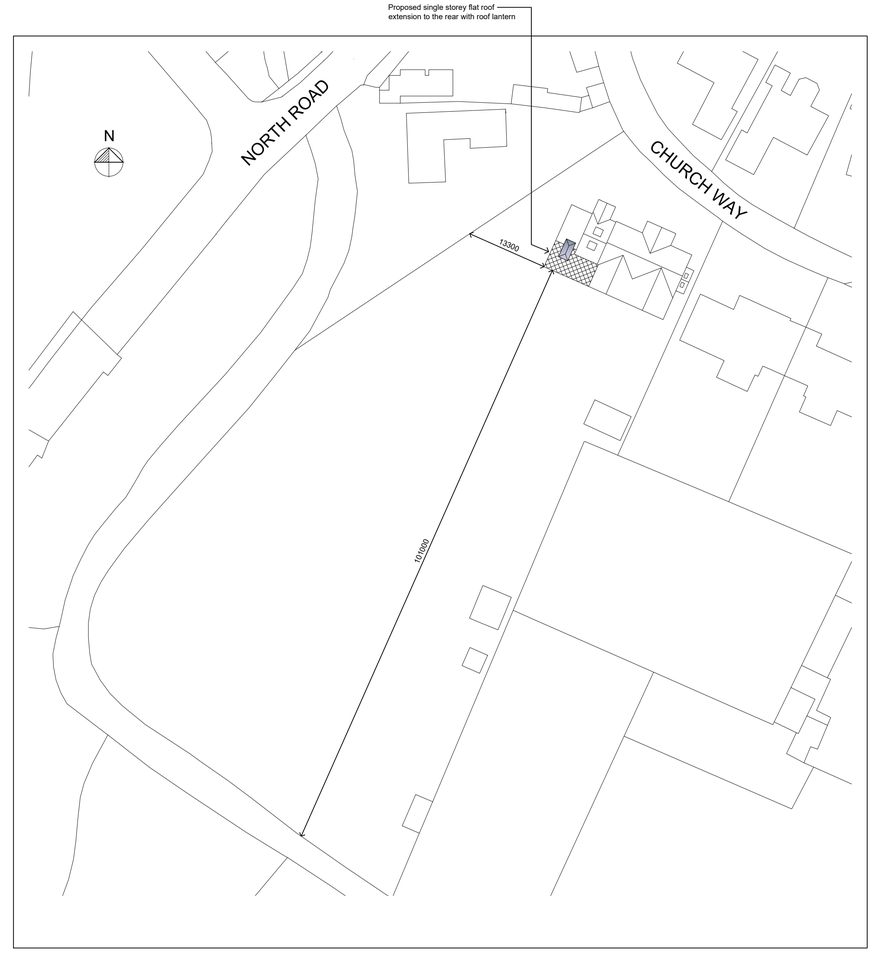

Block Plan 1:500

Rev A - 20.10.26 - JG - Utility window changed to door, WC / lobby handed and window added to west elevation. Kitchen / Diner window repositioned and additional window added to rear elevation. Rear doors repositioned and changed to patio doors

JLG Design .co.uk
Architectural CAD Services

8 Tennyson Place
Eaton Ford
St. Neots
Cambridgeshire
PE19 7LL
Tel / Fax: 01480 218440
Email: john@jlgdesign.co.uk

Project:
Extension to 10 Church Way, Alconbury Weston, Huntingdon, PE28 4JB.

Drawing:
Plans and Elevations Proposed

Drawn by:
JG

Scale:
1:50;1:100

Date:
22.4.26

This drawing should not be scaled other than for planning purposes. All dimensions to be checked on site.

Drawing no:
JLG1067/02

Revision
A