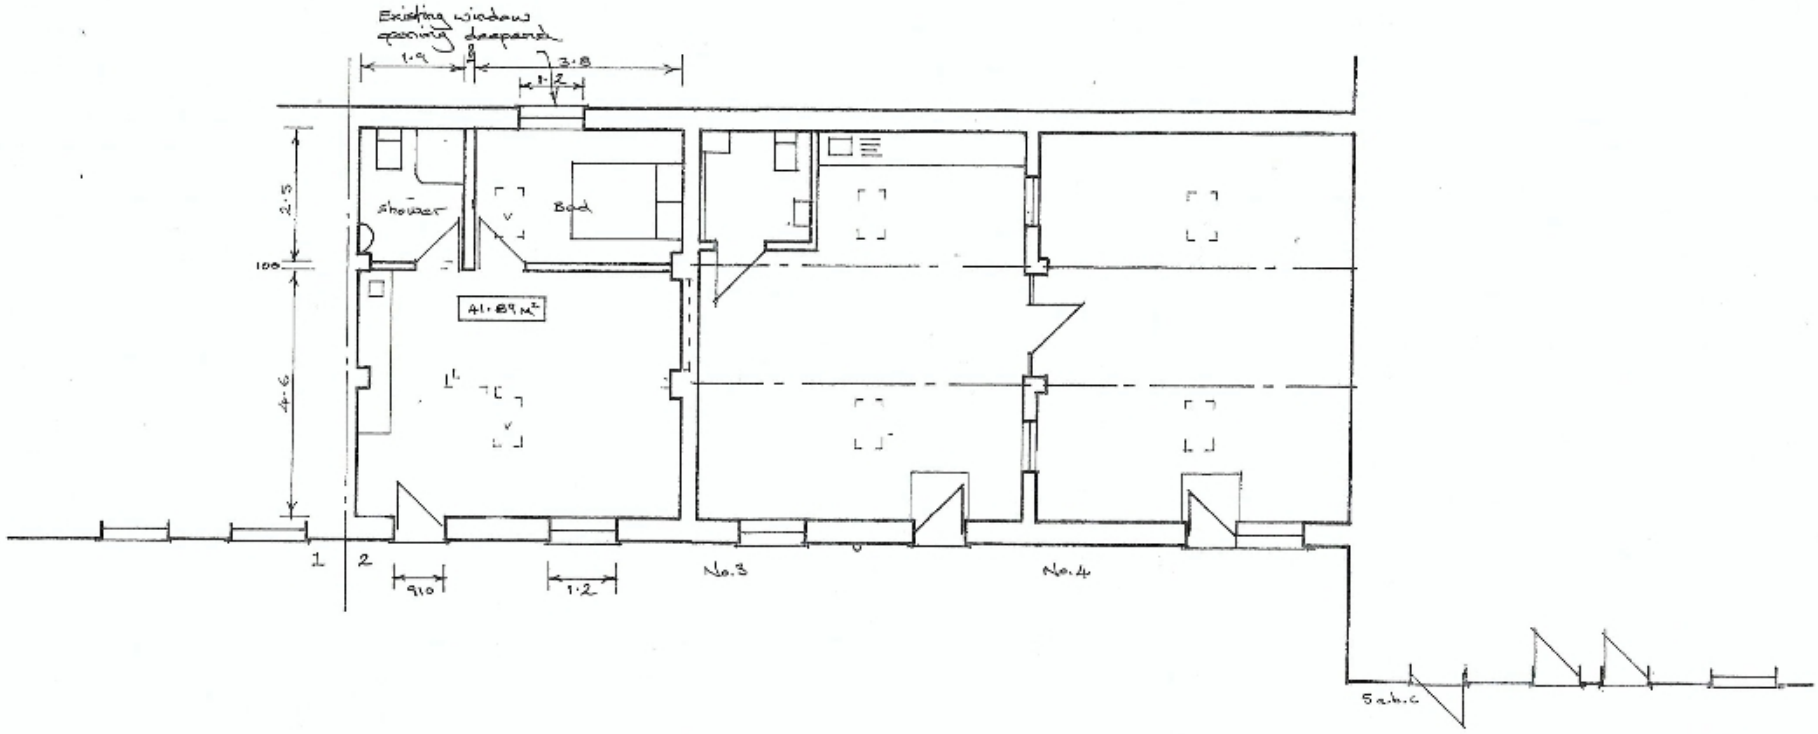

M R England *Architectural Designs*
39 High Street Warboys Huntingdon Cambs PE28 2TA
01487 822603
E-mail: mailbox@mrengland.co.uk
Copyright

PROJECT
Proposed Conversion of Office Units
at Unit 2
Fen Road
Pidley
Huntingdon
Cambs

DRAWING
Proposed Floor Plan

SCALE: 1/100@A3 DATE: Mar 2025 DWG No. 2187/9

traditional hand drawn plans

1 2 3 4 5m