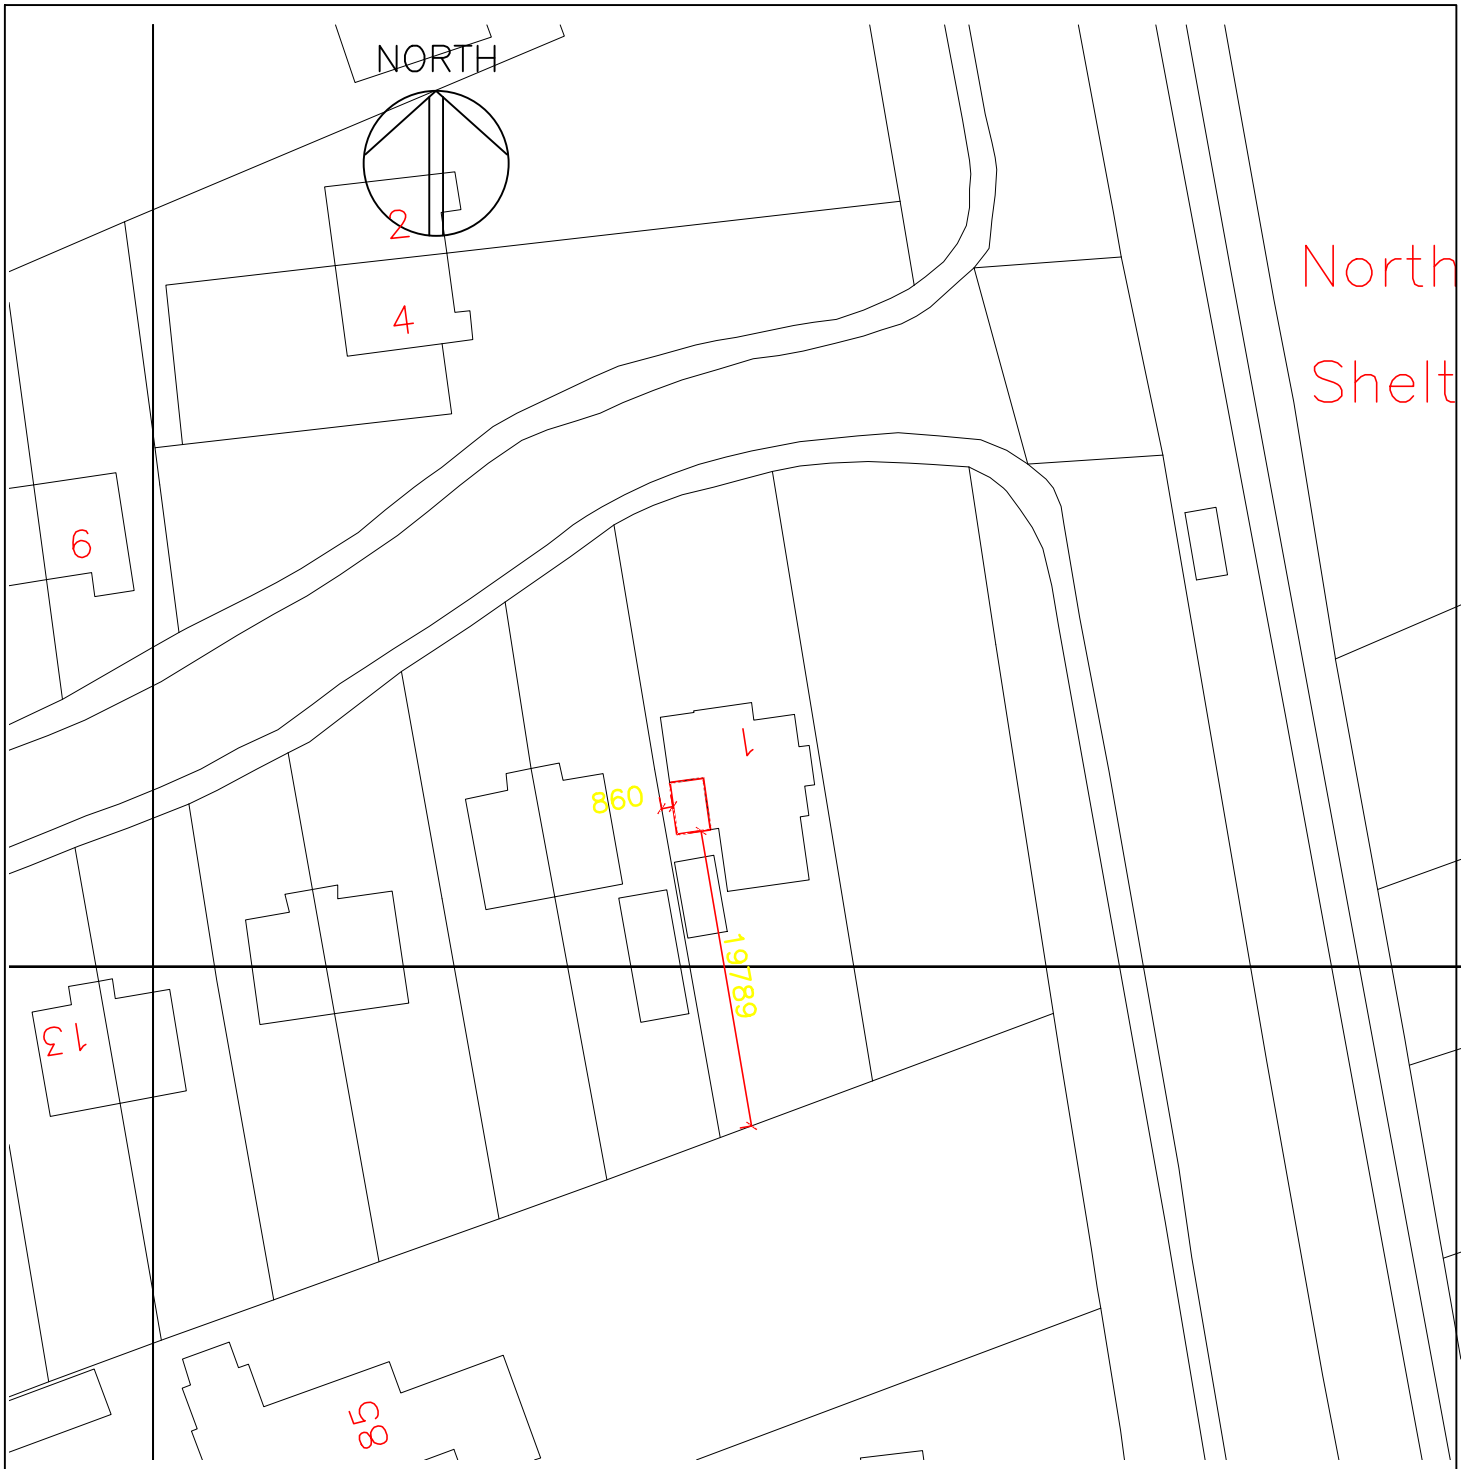

Crown Copyright and database rights 2025. OS AC0000814278 National Map Centre. Purchased 13/03/2025 1 year licence

20 0 20 40 60

	PROJECT 1 Mill Road Stilton Peterborough	drawn wmf	check
		scale 1:500	date March 2025
	DRAWING Block Plan	ref number rev 05-NS-25 -	