Location Plan

Site Address: **58, Bramley Drive, Offord Darcy, PE19 5SF**

PlanningPortal

Date Produced: **25-Mar-2025**

Scale: **1:1250 @A4**

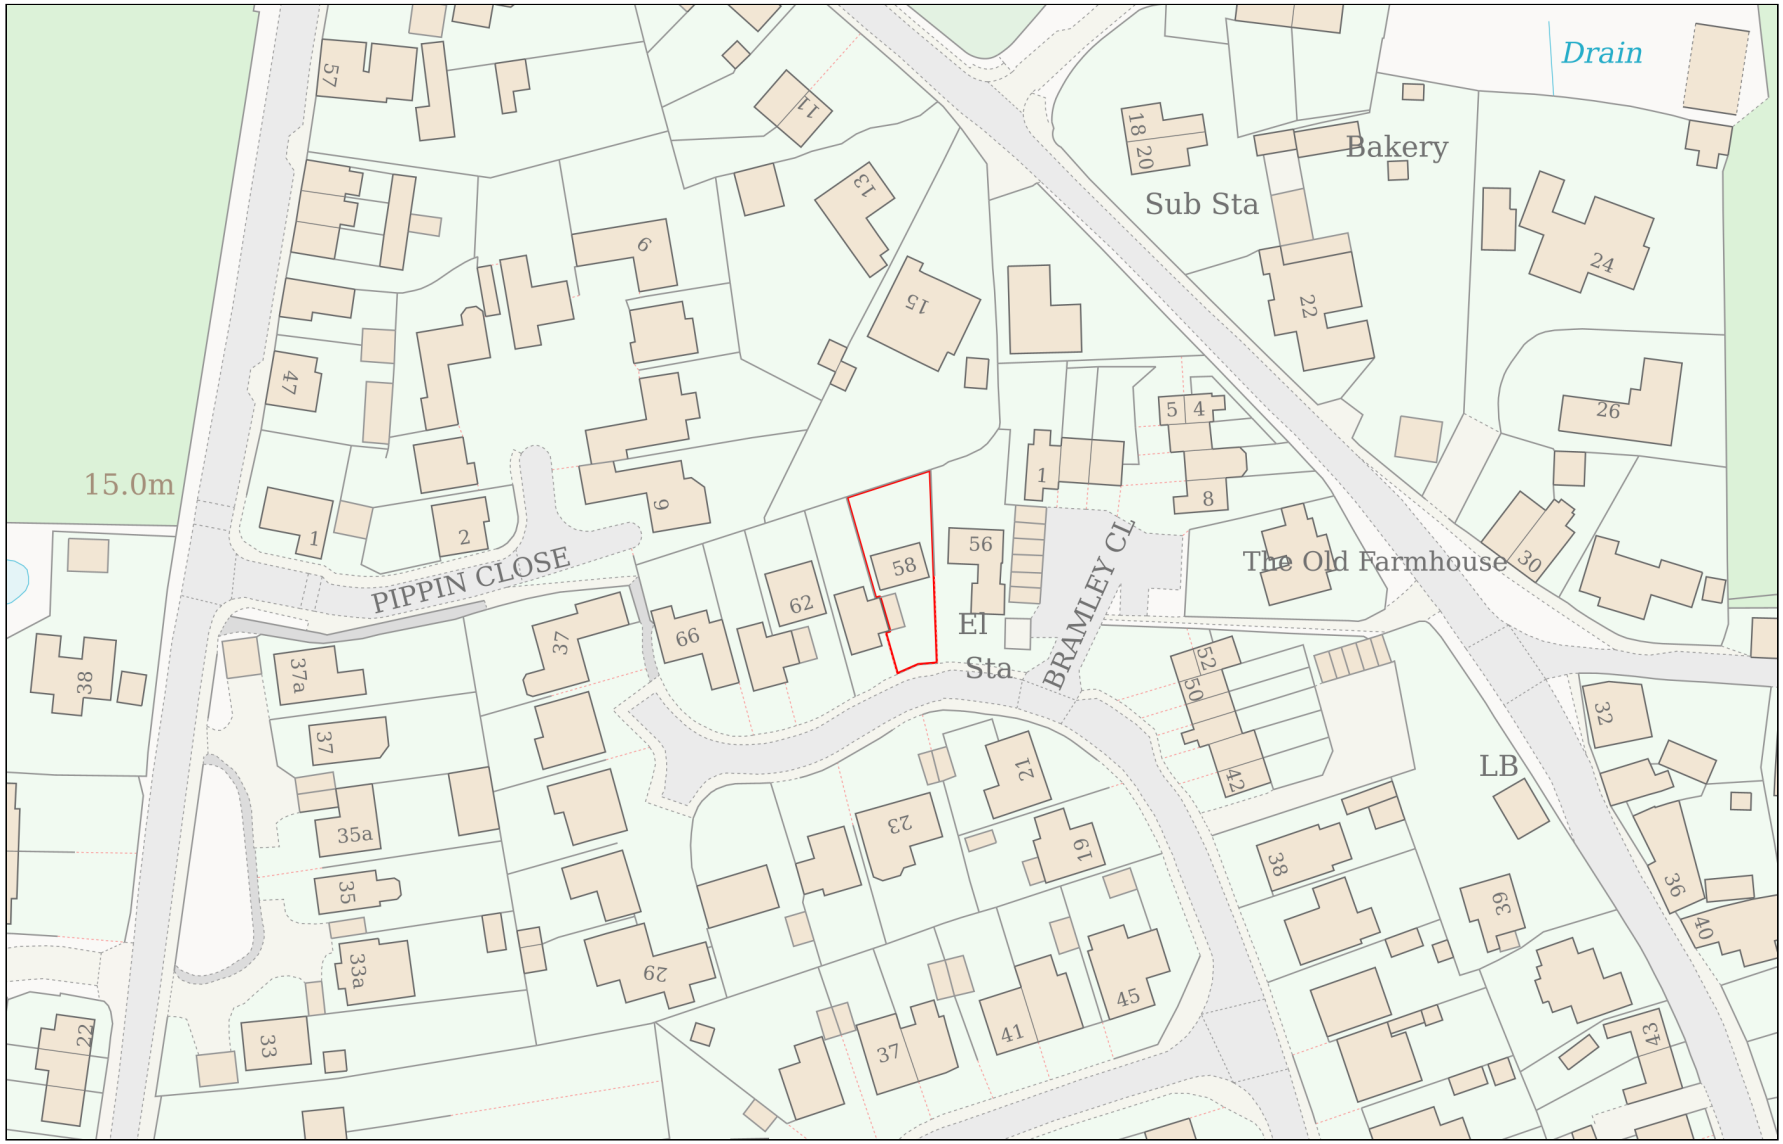

Planning Portal Reference: **PP-13879870v1**

Powered By TerraQuest

© Crown copyright and database rights 2025 OS 100042766