




Garage Conversion to Granny Annex

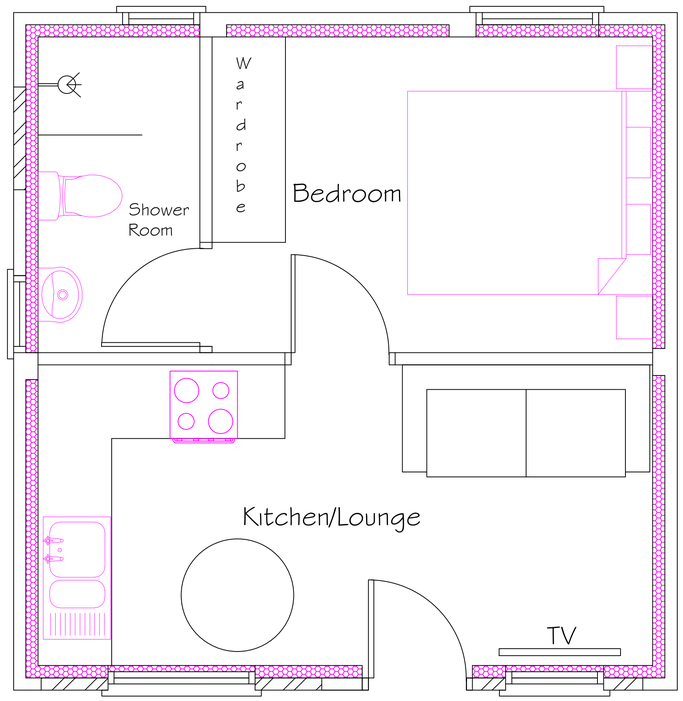


Proposed Garage Roof

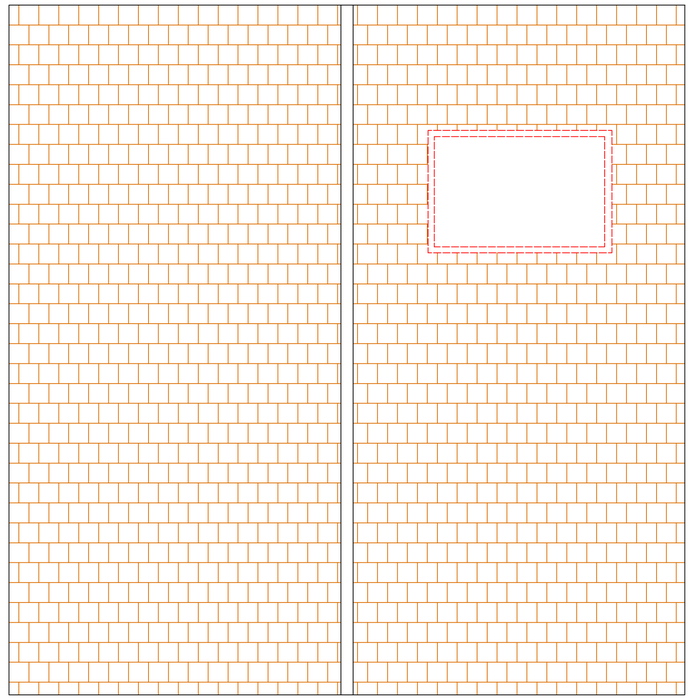


Proposed Front Elevation

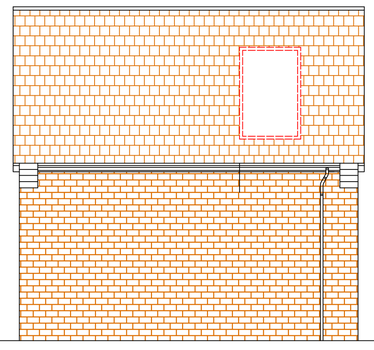

Proposed Side Elevation

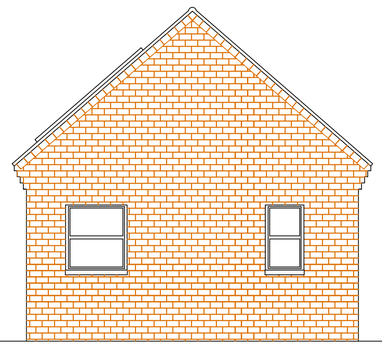

Proposed Rear Elevation

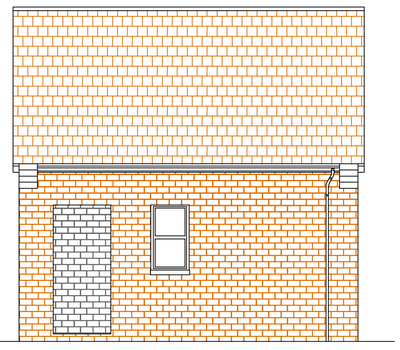

Proposed Side Elevation

Notes:

All dimessions to be checked on site by the contractor prior to setting out or fabrication of components.

The contractor is not to scale dimensions off the drawing.

The drawing shall not be reproduced without written authority.

Revisions:

No.	Amendments	Date	By

The Architectural Designer Studio

40 Hollow Lane, Ramsey
Cambridgeshire, PE26 1DE
Tel.: 01487 479475 Mobile: 07971020171
Email: info@tad-studio.co.uk

Project:

14 Pastures Close
Warboys
PE28 2RB

Drawing:

Garage Proposed Plans and Elevations

Scale: 1:25 Plans 1:50 Elevations	Date: 28/11/2024
Drg. No. 04	Rev: