

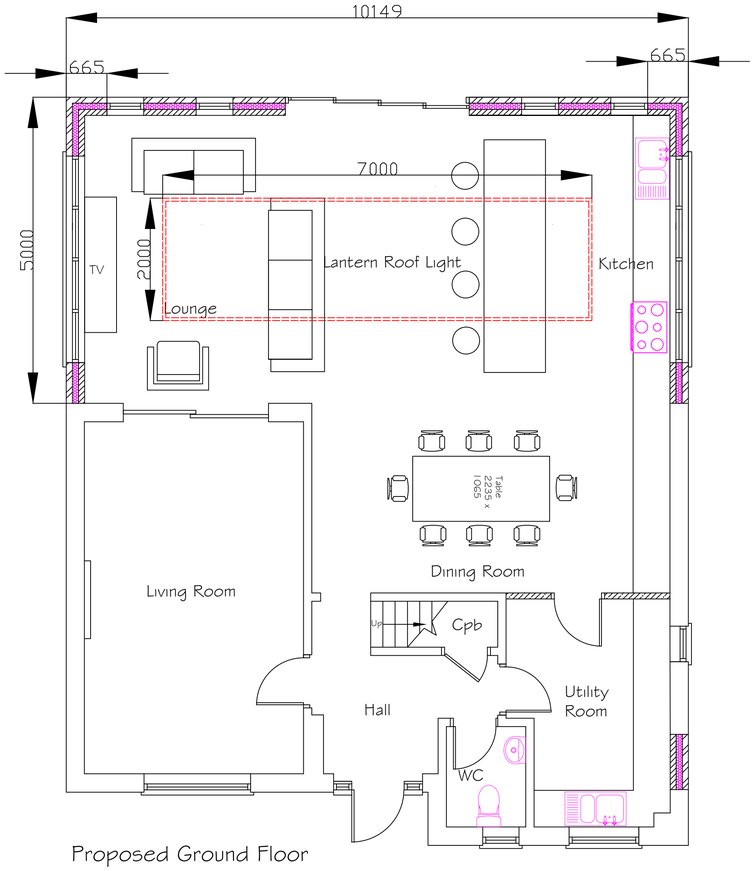



Proposed Ground Floor

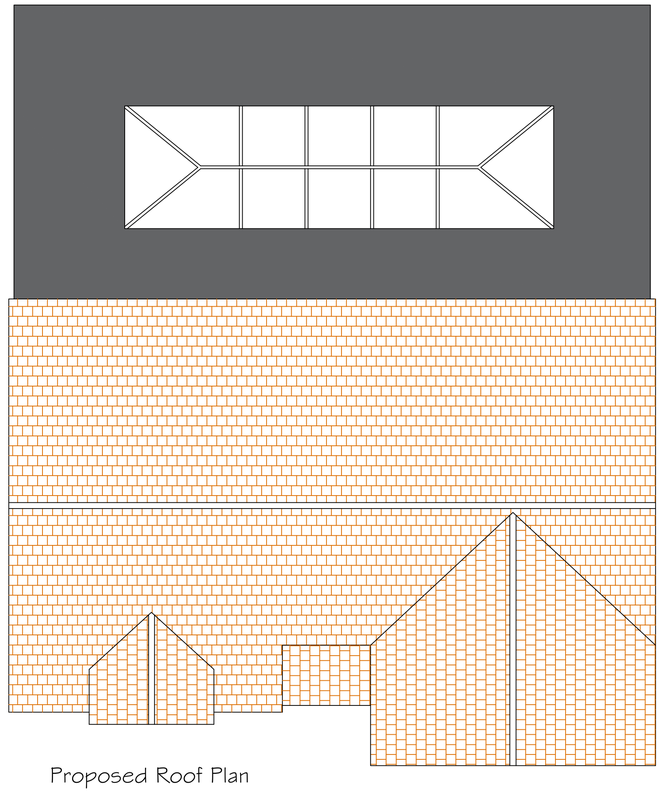


Proposed Roof Plan

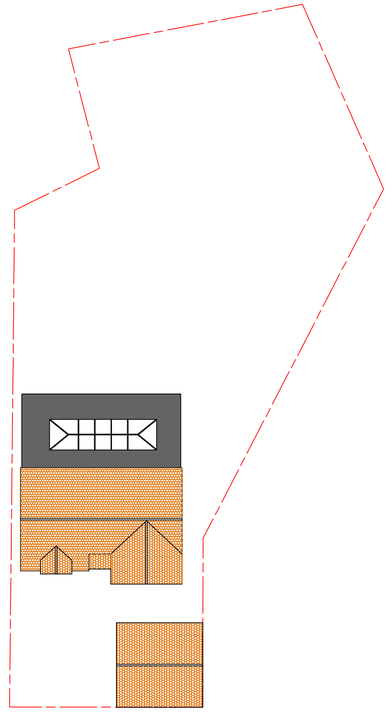


Proposed Site Plan
1:200

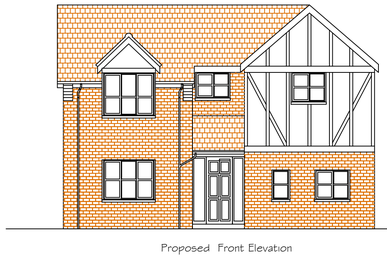


Proposed Front Elevation

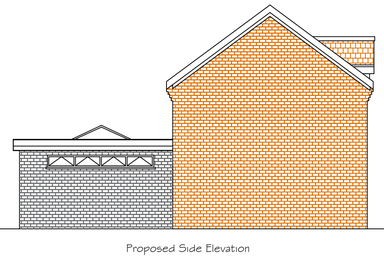

Proposed Side Elevation

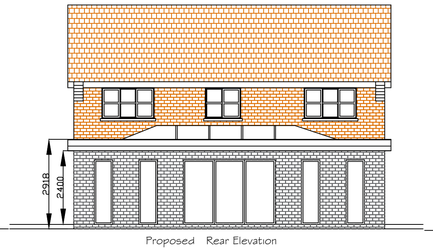

Proposed Rear Elevation

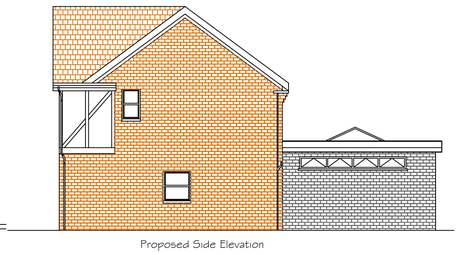

Proposed Side Elevation

1:50
1m 0 1m 2m 3m 4m 5m

1:100
2m 0 2m 4m 6m 8m 10m

1:200
4m 0 4m 8m 12m 16m 20m

Notes:

All dimessions to be checked on site by the contractor prior to setting out or fabrication of components.

The contractor is not to scale dimensions off the drawing.

The drawing shall not be reproduced without written authority.

Revisions:

No.	Amendments	Date	By

The Architectural Designer Studio

40 Hollow Lane, Ramsey
Cambridgeshire, PE26 1DE
Tel.: 01487 479475 Mobile: 07971020171
Email: info@tad-studio.co.uk

Project:

14 Pastures Close
Warboys
PE28 2RB

Drawing:

Proposed Plans and Elevations

Scale: 1:50 Plans 1:100 Elevations	Date: 06/01/2025
Drg. No. 03	Rev: