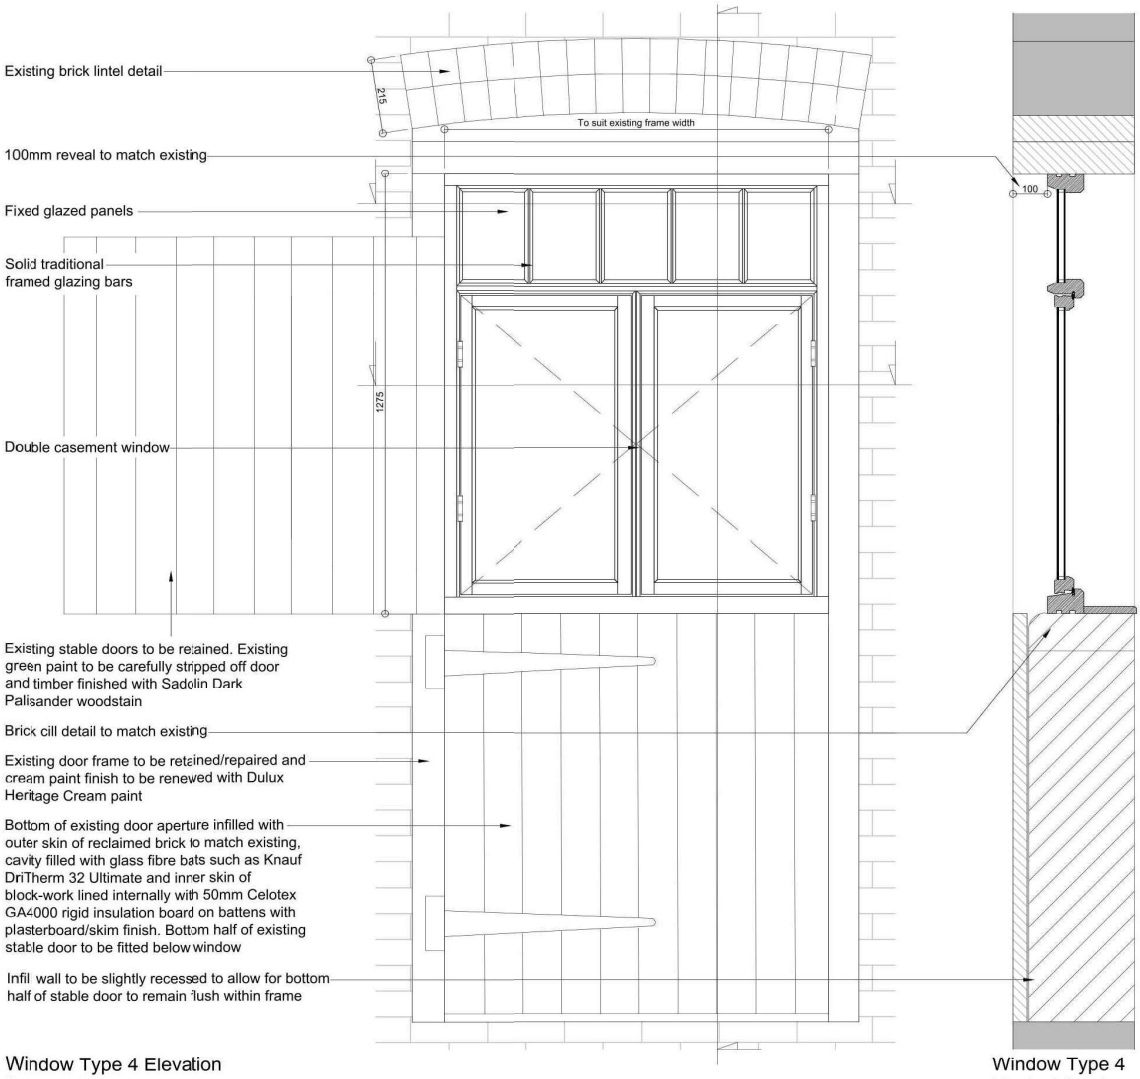

Window Type 4 Elevation
Scale 1:10

Window Type 4
Vertical Section - Scale 1:10

Material	Manufactured in hardwood painted in Dulux Heritage Cream to mach existing windows. Existing stable doors to be stripped and finished with a dark wood stain finish
Mechanism	Openers are hung and operated on butt hinges and locked by night vent lockable fastener and casement stay
Glazing	Windows are glazed using sealed units and traditionally sealed externally using a white glazing compound.
Thermal Performance	Thermal performance s calculated by the standards of EN ISO 10077-1:2006 U-value tbc
Glazing Bars	Solid traditional framed glazing bars with individual glass units
Cills	Manufactured in hardwood painted in Dulux Heritage Cream to mach existing
Fittings	A lockable night vent casement fastener and casement stay
Ventilation	A controllable trickle ventilator to be fitted to the window

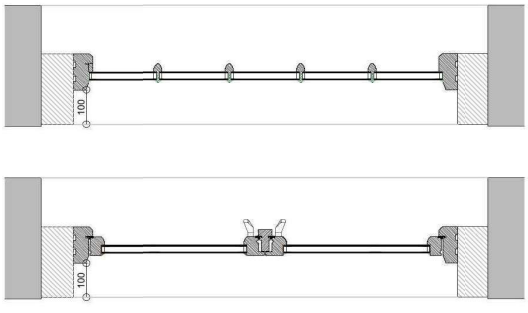

Window Type 4
Horizontal Sections - Scale 1:10

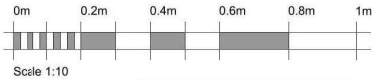

Scale 1:10

REV.	DETAILS	INIT.	DATE
A	Window paint/door stain details confirmed	RW	Nov 2024
B	Revisions further to Conservation comments	RW	Nov 2024

PLANNING ISSUE

PLEASE NOTE
THESE DRAWINGS ARE FOR THE PURPOSE OF PLANNING ONLY
THESE ARE NOT CONSTRUCTION DRAWINGS

blueprint Architectural Design Ltd.
5 BLOTTS BARN, BROOKS ROAD, RAUNDS, NORTHANTS, NN9 6NS
01933 551389 :: info@blueprintdesign.org.uk

TITLE	Conversion of Existing Barns at Manor Farm, Brington, Cambridgeshire, PE28 5AF		
DETAIL	Window Replacing Door - Window Type 4 Elevation & Sections		
SCALE	1:10	SHEET:	A2
DRAWN	RW	CHECKED	
DATE	September 2024	ISSUE	PLANNING

20-117-23B

CONTRACTORS MUST CHECK ALL DIMENSIONS ON SITE. ONLY FIGURED DIMENSIONS ARE TO BE WORKED FROM DISCREPANCIES MUST BE REPORTED TO BLUEPRINT BEFORE PROCEEDING. © THIS DRAWING IS COPYRIGHT