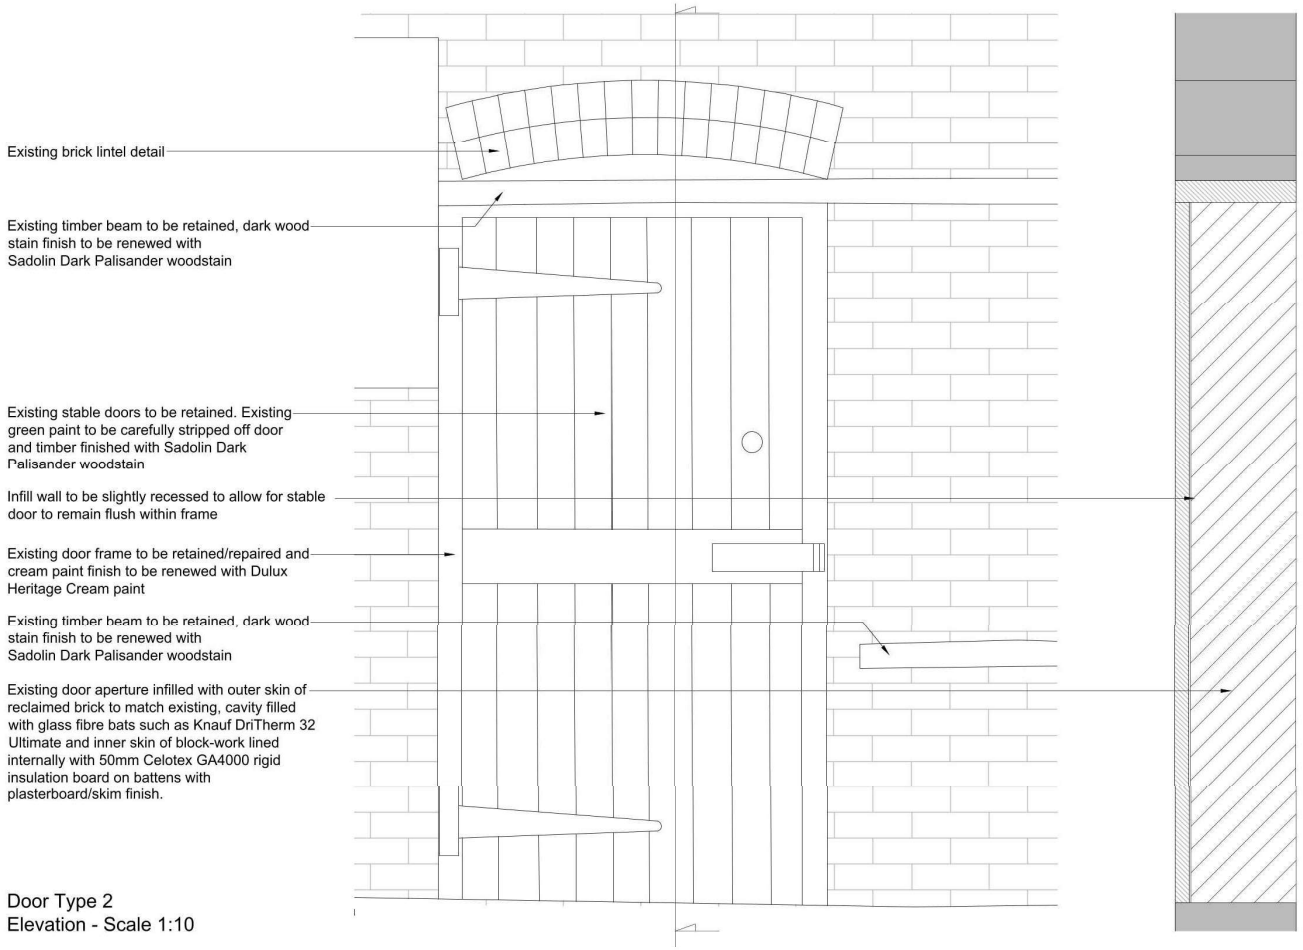

Door Type 2
Elevation - Scale 1:10

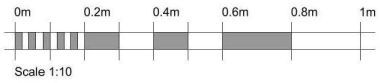

Door Type 2
Vertical Section - Scale 1:10

PLANNING ISSUE

PLEASE NOTE
THESE DRAWINGS ARE FOR THE PURPOSE OF PLANNING ONLY
THESE ARE NOT CONSTRUCTION DRAWINGS

REV.	DETAILS	INIT.	DATE
A	Door/frame/timbers stain and paint details confirmed	RW	Nov 2024
B	Revisions further to Conservation comments	RW	Nov 2024

blueprint Architectural Design Ltd.
5 BLOTTS BARN, BROOKS ROAD, RAUNDS, NORTHANTS, NN9 6NS
01933 551389 :: info@blueprintdesign.org.uk

TITLE	Conversion of Existing Barns at Manor Farm, Brington, Cambridgeshire, PE28 5AF			
DETAIL	Existing Door Aperture Infilled - Door Type 2 Elevation & Section			
SCALE	1:10	SHEET:	A2	20-117-28B
DRAWN	RW	CHECKED		
DATE	September 2024	ISSUE	PLANNING	

CONTRACTORS MUST CHECK ALL DIMENSIONS ON SITE. ONLY FIGURED DIMENSIONS ARE TO BE WORKED FROM DISCREPANCIES MUST BE REPORTED TO BLUEPRINT BEFORE PROCEEDING. © THIS DRAWING IS COPYRIGHT.