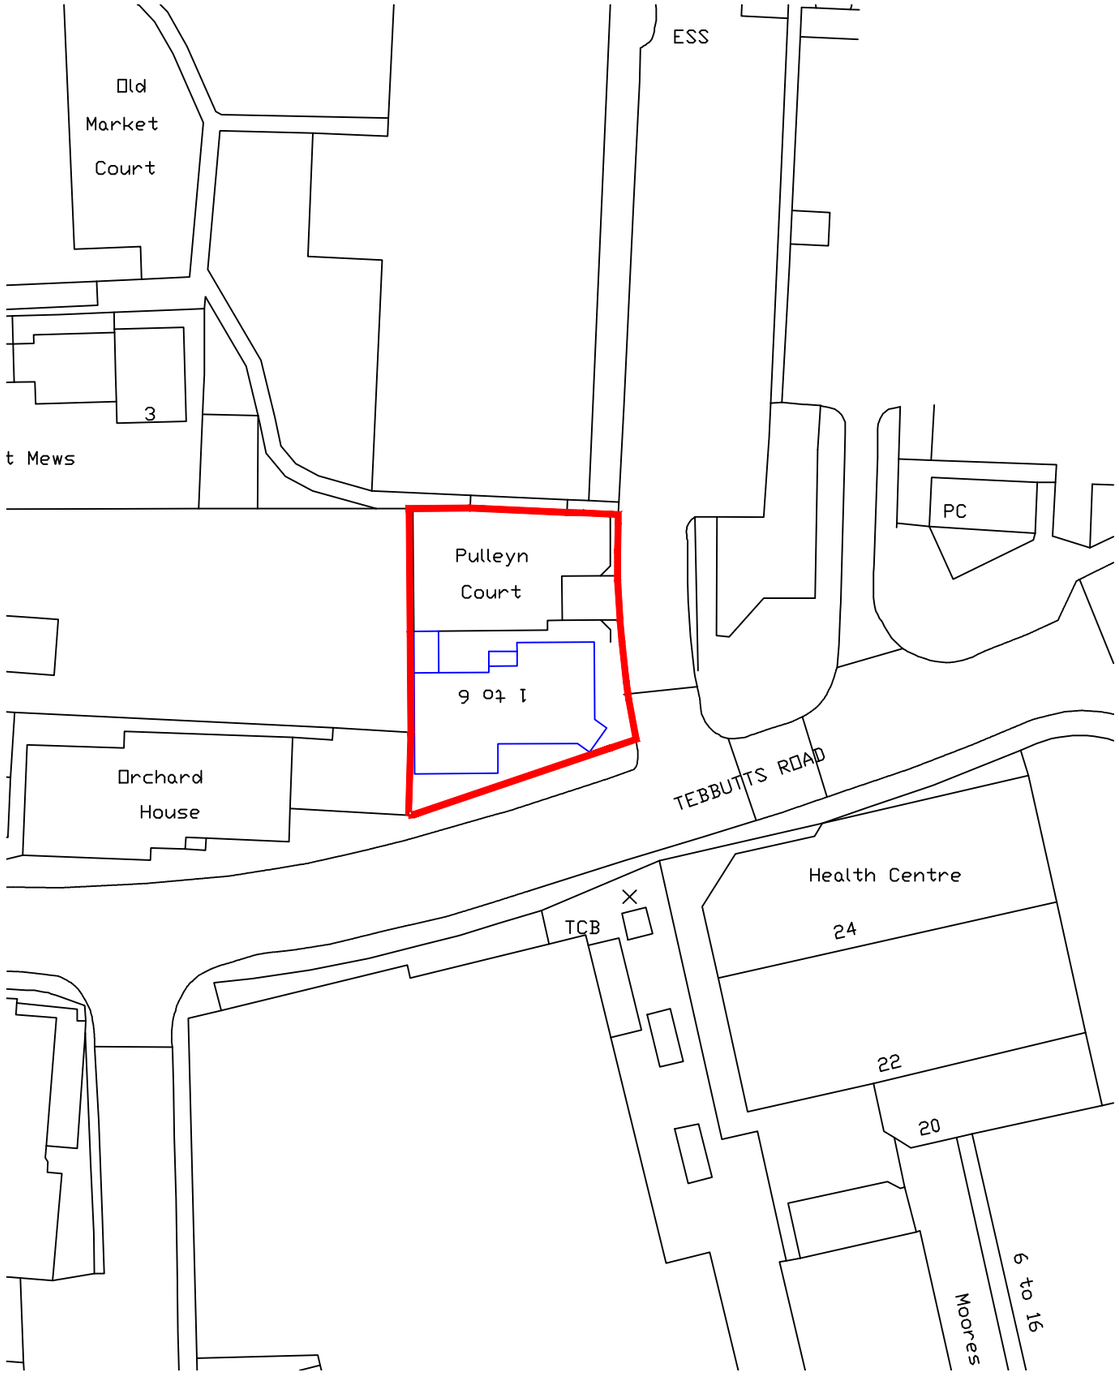

BLOCK PLAN
Scale 1:500

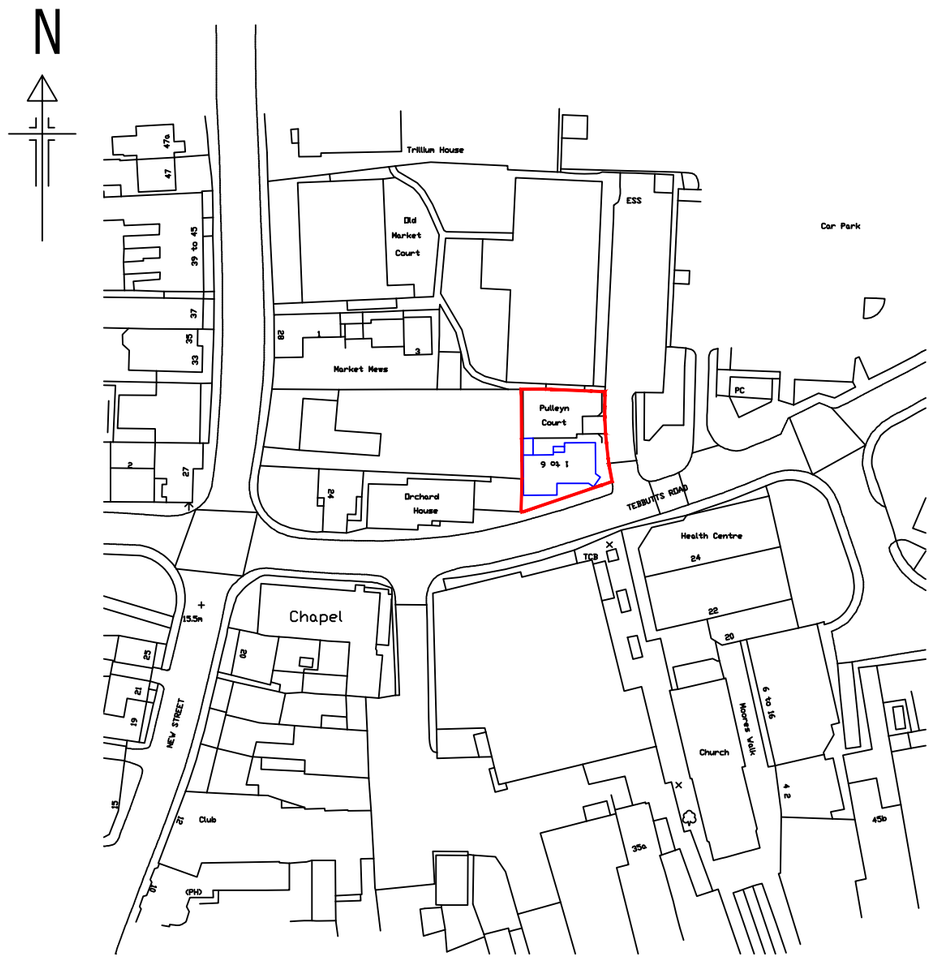

LOCATION PLAN
Scale 1:1250

10m 0 10 20 30 40 50m

Scale 1:500

25m 0 25 50 75 100 125m

Scale 1:1250

Rev.	Description.	Date.

Do not scale from this drawing. Dimensions to be verified on site by contractor prior to commencement of work.

This drawing is the copyright of the practice and may not be reproduced in part or in whole without the prior written consent of the practice.

©2026 Faithorn Farrell Timms LLP

Faithorn Farrell Timms
Central Court
1 Knoll Rise
Orpington
Kent BR6 0JA
T 01689 885080
F 01689 885081

Client
METROPOLITAN THAMES VALLEY HOUSING

Project
1-6 PULLEYN COURT
TEBBUTTS ROAD, ST.NEOTS
PE19 1RQ

Drawing Title
LOCATION AND BLOCK PLAN

Date	Scale
23/07/2026	AS STATED @ A3
Drawn By	**Checked By**
LB	HS
Project No.	**Drawing No.** Rev.
PR-11385	1