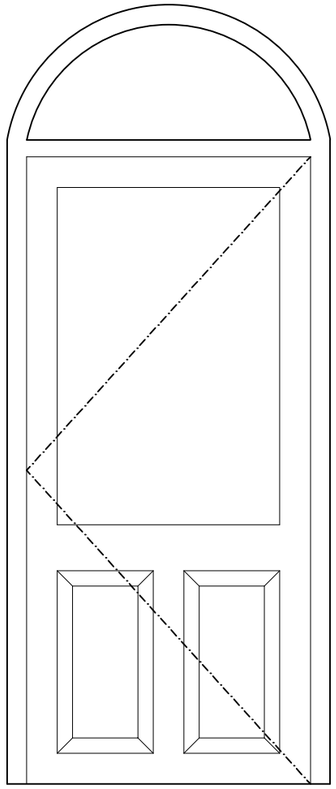

D1

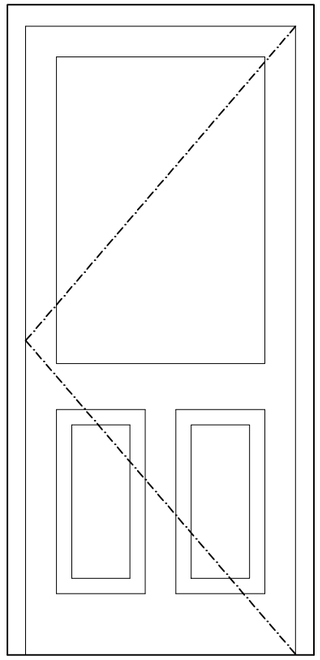

D2

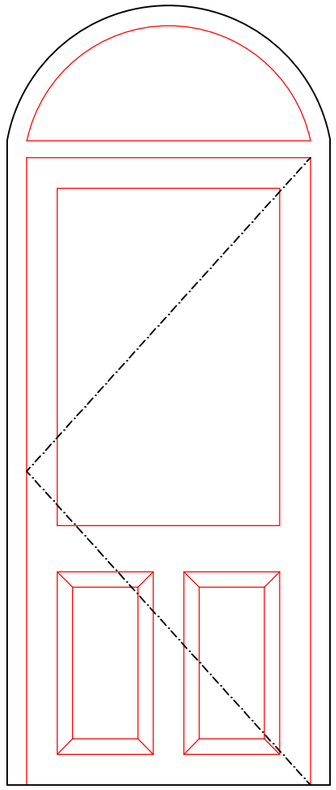

D1

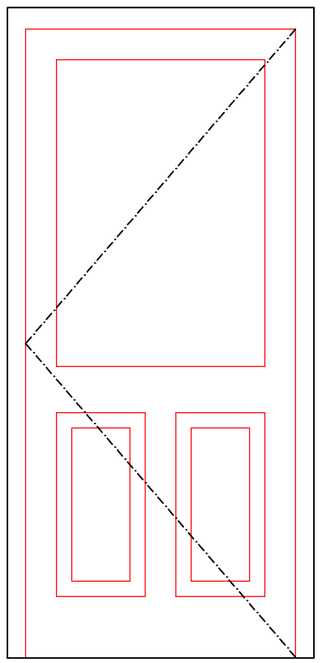

D2

Door Schedule

DOOR TYPE	QUANTITY	QUANTITY TO BE REPLACED
D1	1	1
D2	1	1
TOTAL	2	2

0.5m 0 0.5 1.0 1.5 2m

Scale 1:20

NOTES

EXISTING TIMBER COMMUNAL ENTRANCE DOORS TO BE REPLACED WITH NEW STEEL COMMUNAL ENTRANCE DOORS.

Rev.	Description.	Date.

Do not scale from this drawing. Dimensions to be verified on site by contractor prior to commencement of work.

This drawing is the copyright of the practice and may not be reproduced in part or in whole without the prior written consent of the practice.

© 2026 Faithorn Farrell Timms LLP

Faithorn Farrell Timms
Central Court
1 Knoll Rise
ORPINGTON
Kent BR6 0JA
T 01689 885080

Client
METROPOLITAN THAMES VALLEY HOUSING

Project
1-6 PULLEYN COURT
TEBBUTTS ROAD, ST.NEOTS
PE19 1RQ

Drawing Title
EXISTING AND PROPOSED DOOR SCHEDULE

Date	Scale
23/07/2026	1:20 @ A3

Drawn By	Checked By
LB	HS

Project No.	Drawing No.	Rev.
PR-11385	4	