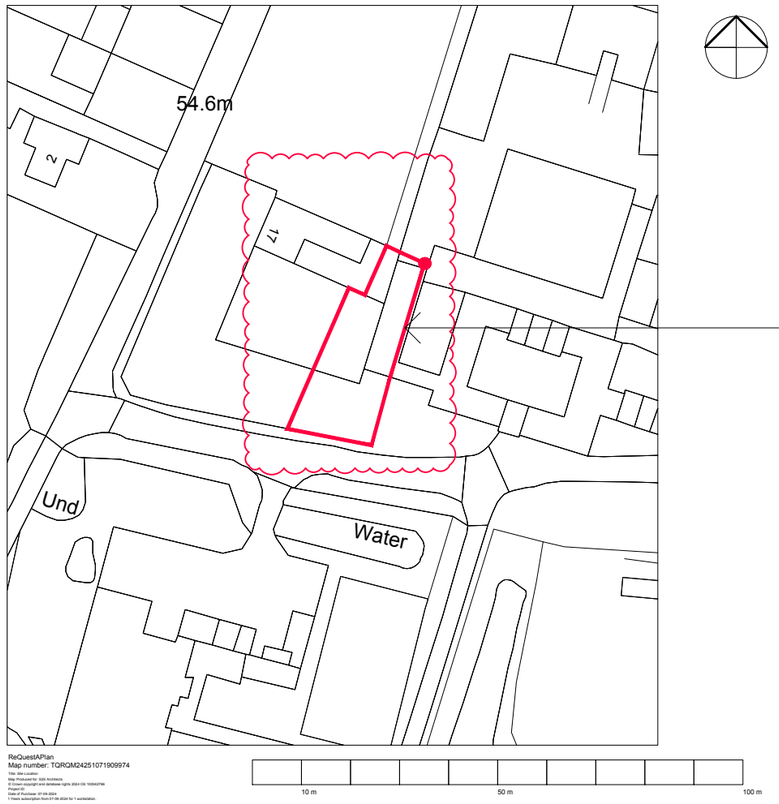

Site Location amended as properties have been since legally subdivided and their ownership changed

Outbuilding Adjacent
17 The Drive
Huntington, PE28 0SX

SDS ARCHITECTS

SITE LOCATION

Scale 1:1250@A3

Drawing No. 1923-NMA-01

Status

PLANNING

Notes

ALL DIMENSIONS, INCLUDING CHECKING EXISTING SITE LEVELS, ARE TO BE CHECKED AND VERIFIED ON SITE AND ALL DISCREPANCIES REPORTED PRIOR TO ANY CONSTRUCTION WORK TAKING PLACE. THE BUILDER IS TO CHECK AND/OR DETERMINE ALL CONSTRUCTION DETAILS. THIS DRAWING IS TO BE READ IN CONJUNCTION WITH ALL OTHER PROJECT DRAWINGS AND SPECIFICATIONS.