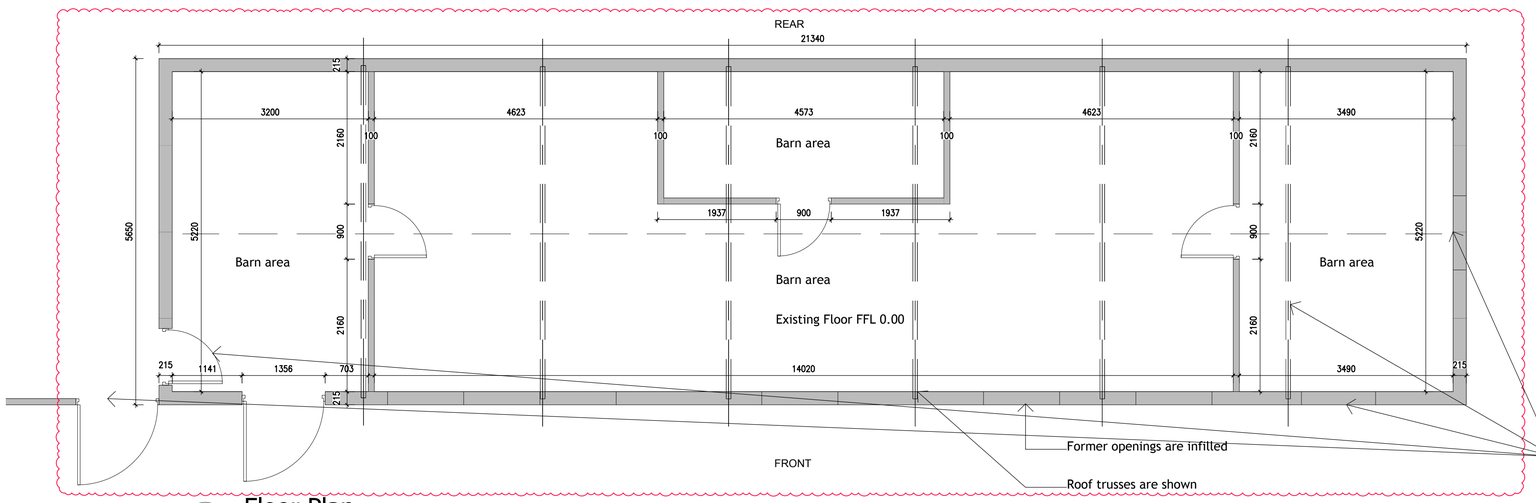

Floor Plan
1:50@A1; 1:100@A3

Outbuilding as existing:



KEY:

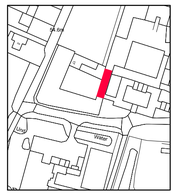

Existing roof appears to be covered with asbestos sheets, which are to be removed and disposed by specialists
Existing brickwork appears to match that of Cambridge white Gault bricks
Existing openings are formed with external concrete lintels

Existing building was further surveyed with additional elements (previously closed up openings) discovered

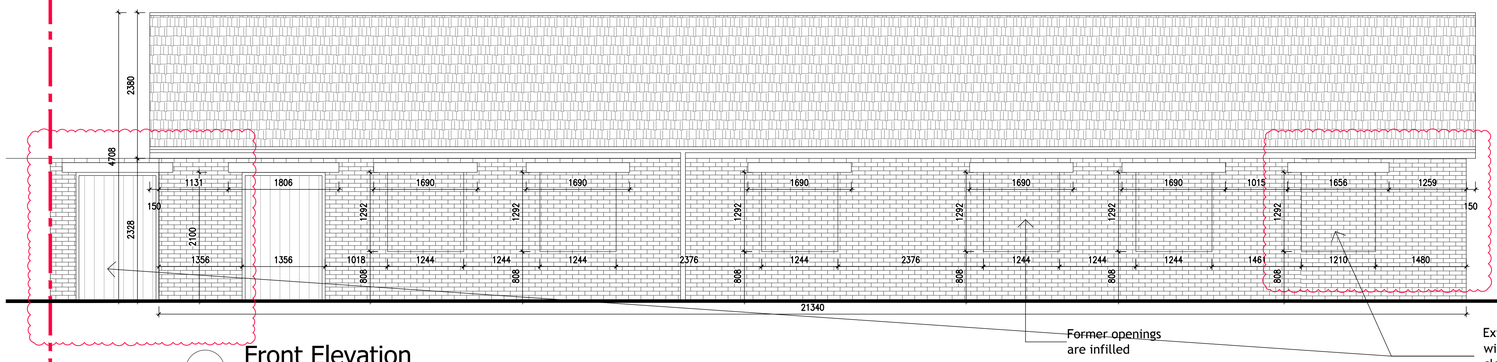

Front Elevation
1:50@A1; 1:100@A3

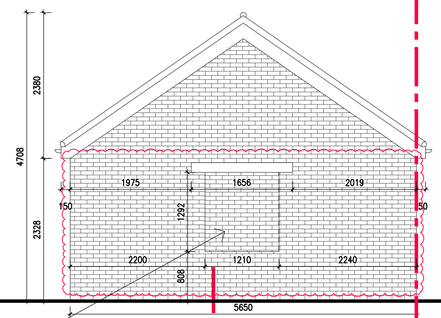

Side Elevation
1:50@A1; 1:100@A3

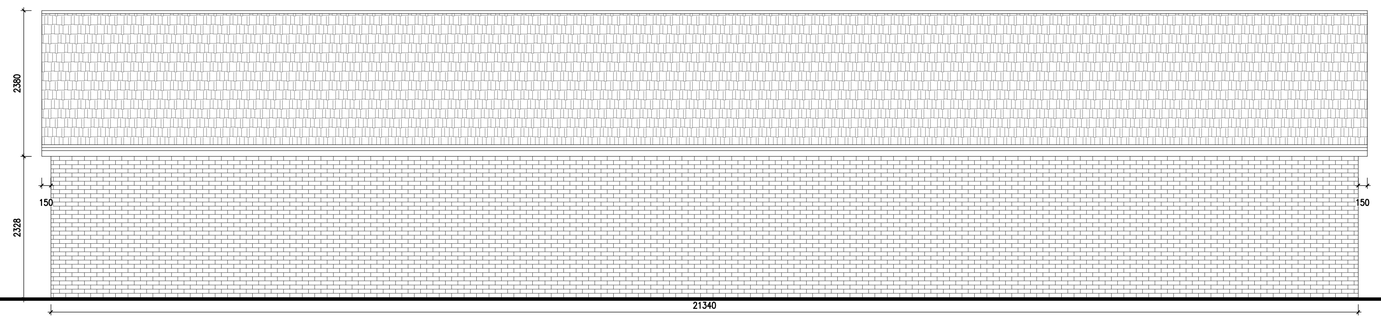

Rear Elevation
1:50@A1; 1:100@A3

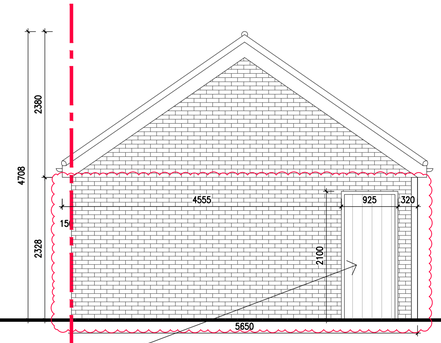

Existing building was further surveyed with additional elements (previously closed up openings) discovered

Side Elevation
1:50@A1; 1:100@A3

SCALE BAR (m):

0 1 2 3 4 5

Status

PLANNING

Notes

ALL DIMENSIONS, INCLUDING CHECKING EXISTING SITE LEVELS, ARE TO BE CHECKED AND VERIFIED ON SITE AND ALL DISCREPANCIES REPORTED PRIOR TO ANY CONSTRUCTION WORK TAKING PLACE. THE BUILDER IS TO CHECK AND/OR DETERMINE ALL CONSTRUCTION DETAILS. THIS DRAWING IS TO BE READ IN CONJUNCTION WITH ALL OTHER PROJECT DRAWINGS AND SPECIFICATIONS.

Outbuilding Adjacent
17 The Drive
Huntington, PE28 0SX

S2S ARCHITECTS

EXISTING BUILDING

Scale 1:50@A1; 1:100@A3

Drawing No. 1923-NMA-05