WALL KEY

Facing Brickwork
(Ext Walls - Ext Leaf)

Aircrete Blockwork
Refer to Specification for block strength
(Ext Walls)

Lightweight Aggregate Blockwork (Party Walls and internal walls) Refer to Robust detail E-WM-22 for density and Construction Specification to block strength

RWP positions for block may differ from that shown. For actual locations refer to site specific block layout.

Foundation widths / type shown are indicative only. Refer to structural Engineer's foundation and floor design for detailed information.

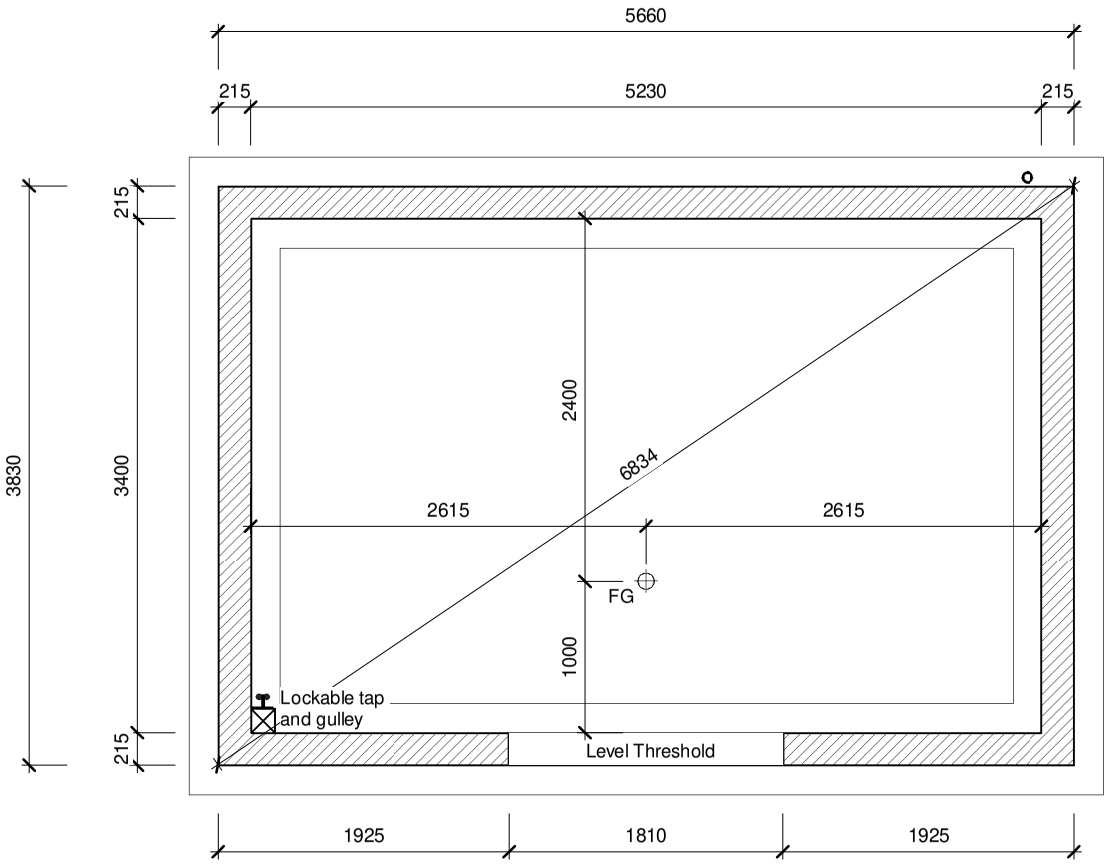

FOUNDATIONS

For plot specific foundation design, refer to Structural Engineers information. Depth of foundation to satisfy NHBC requirements and to be agreed on site with BCO.

BARRATT HOMES

Services S/O Plan

Rev	Description	Date
-	See Data Sheet	01/11/2024

WARNING TO HOUSE-PURCHASERS

Buyers are warned that this is a working drawing and the contents of this drawing may be subject to change during the progress of the build process. The layout forms contract and dimensions offered are included for general guidance only. Finishes or features shown may alter in respect of the individual properties.Whilst we make every effort to ensure our drawings are up to date there may from time to time be an unavoidable delay in updating these due to changes in regulations and/or re-planning. Purchasers are advised to check with Sales Adviser whether any alterations have been made to this drawing. The contents of this drawing do not constitute a contract, part of any contract or warranty unless specifically incorporated into the contract. They should not be relied upon for the purposes of entering into a contract to purchase any property.

Sales Name: Bike Store

House Type Code: **********

Spec: AMBASSADOR Drawing No:05 Date: Oct 2023

Drawn: CORE Checked: DWH Scale: 1 : 50 @A3