
N

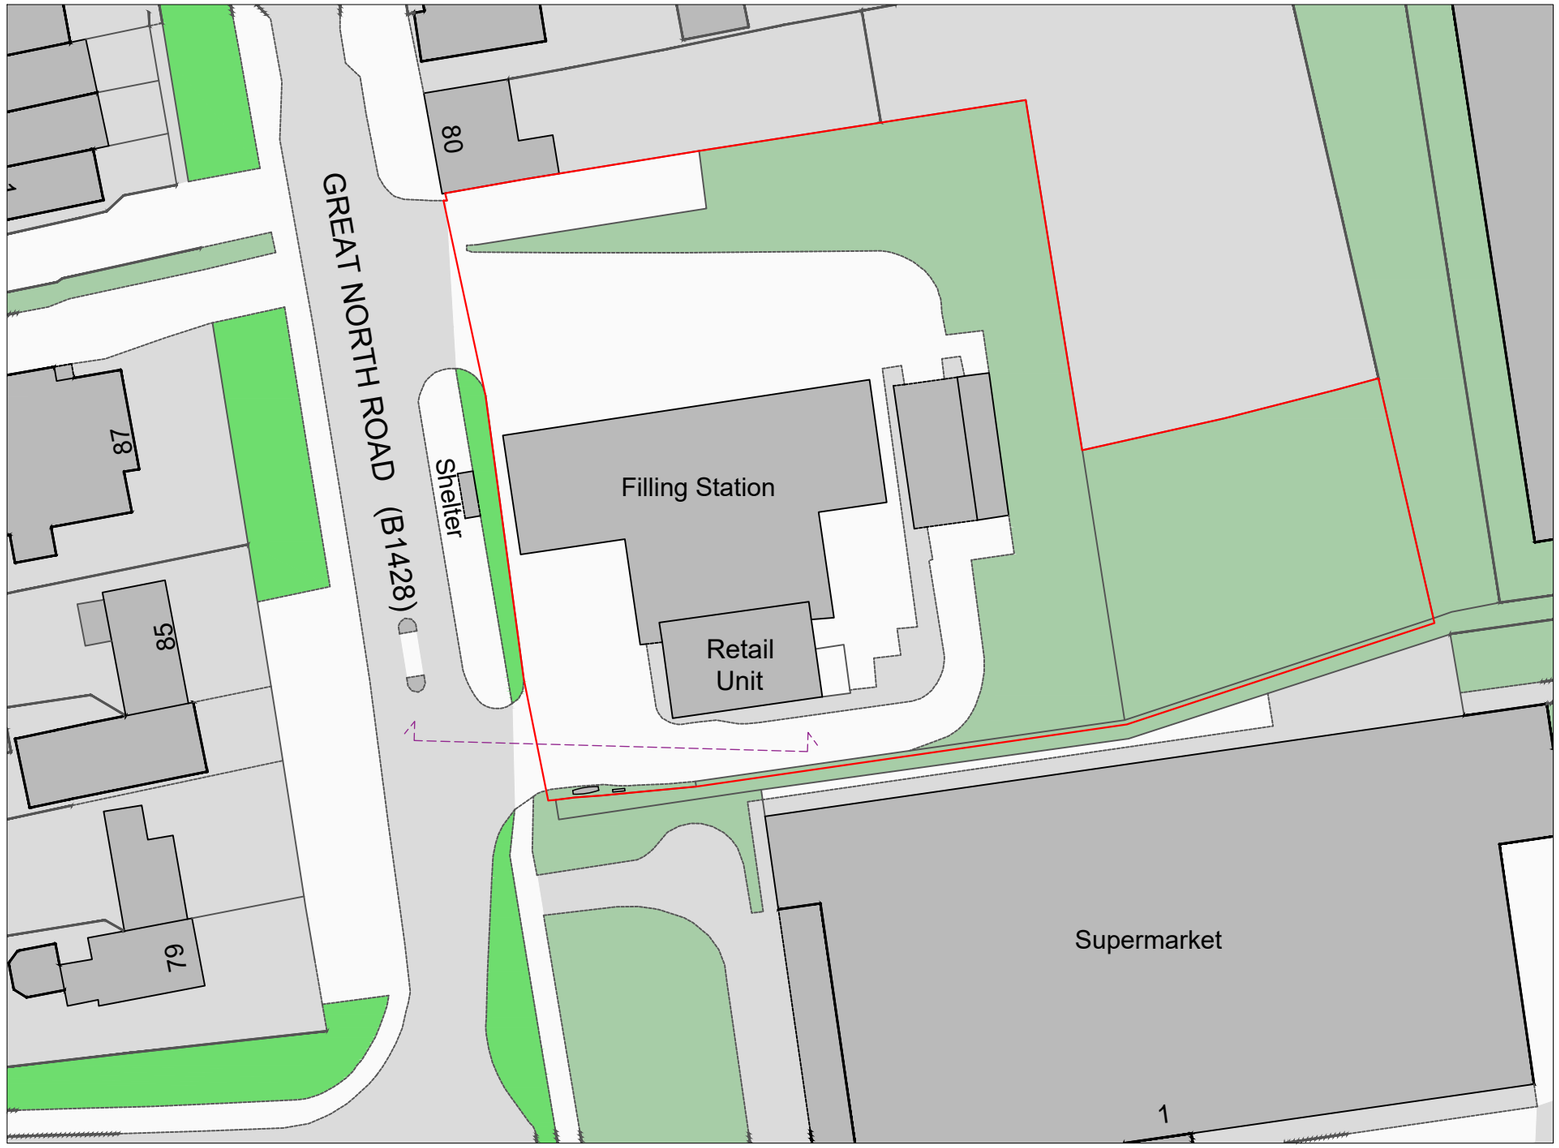

Crown copyright and database rights (2026) OS (100063368)

0 20m 40m

Title
Existing Site Plan

Address
Great North Road, Eaton Socon, St Neots, Cambridgeshire, PE19 8EJ

Client

Job No.
FS581
29849

Issued
01/10/26

Scale
1:500 @ A3

Key
1. Boundary of Petrol Filling Station
2. Elevation Line

All information is to be checked on site for accuracy and fit. Only drawings with WD status with the most recent revision are to be used for construction.