COPYRIGHT AND CONFIDENTIAL INFORMATION
The copyright of this confidential document and all information contained in it is owned by ATVC Services. This document and all information in it are not to be made available to the public or to anyone else (whether in the United Kingdom or elsewhere), by written or oral description, or by use, or in any other way, unless by prior written authority from the copyright owner.
The principle points of construction only are illustrated. Layout and dimensions are subject to confirmation and detailed design.

THIS DRAWING MUST NOT BE USED FOR CONSTRUCTION PURPOSES

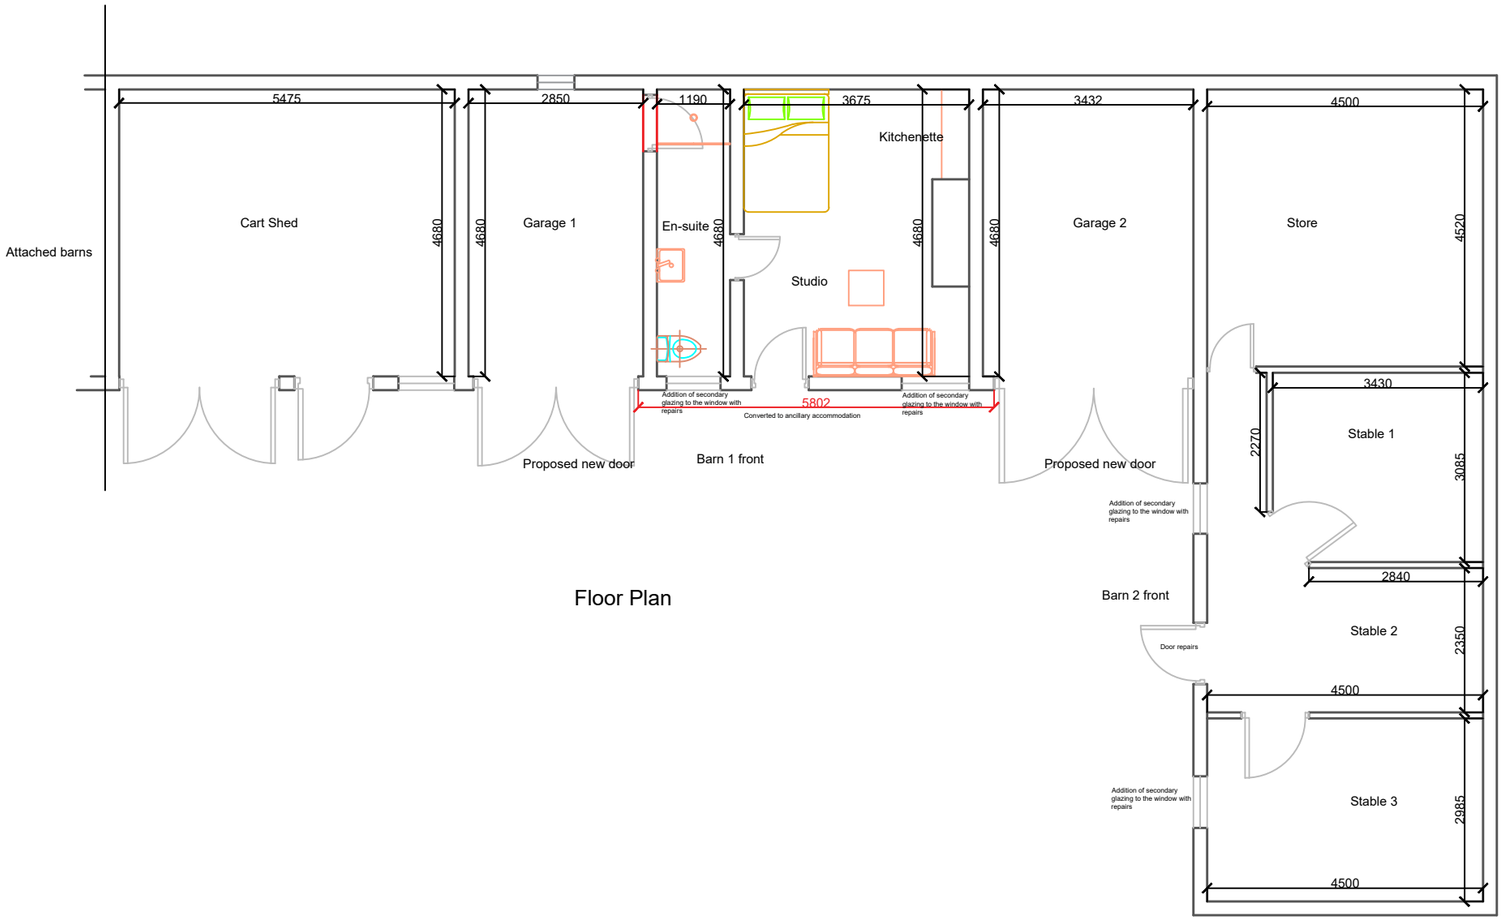

Floor Plan

1:100

2m 0 2m 4m 6m 8m 10m

Brooke House
Thrapston Road, Ellington
Huntingdon
PE28 0AE

Project no: 907 2YB

Date: 05/06/2026

Drawing no: 02
Proposed Floor Plan
Scale 1:100

Notes:

Drawn by:
Hawkins Historic Ltd.

HAWKINS HISTORIC LTD