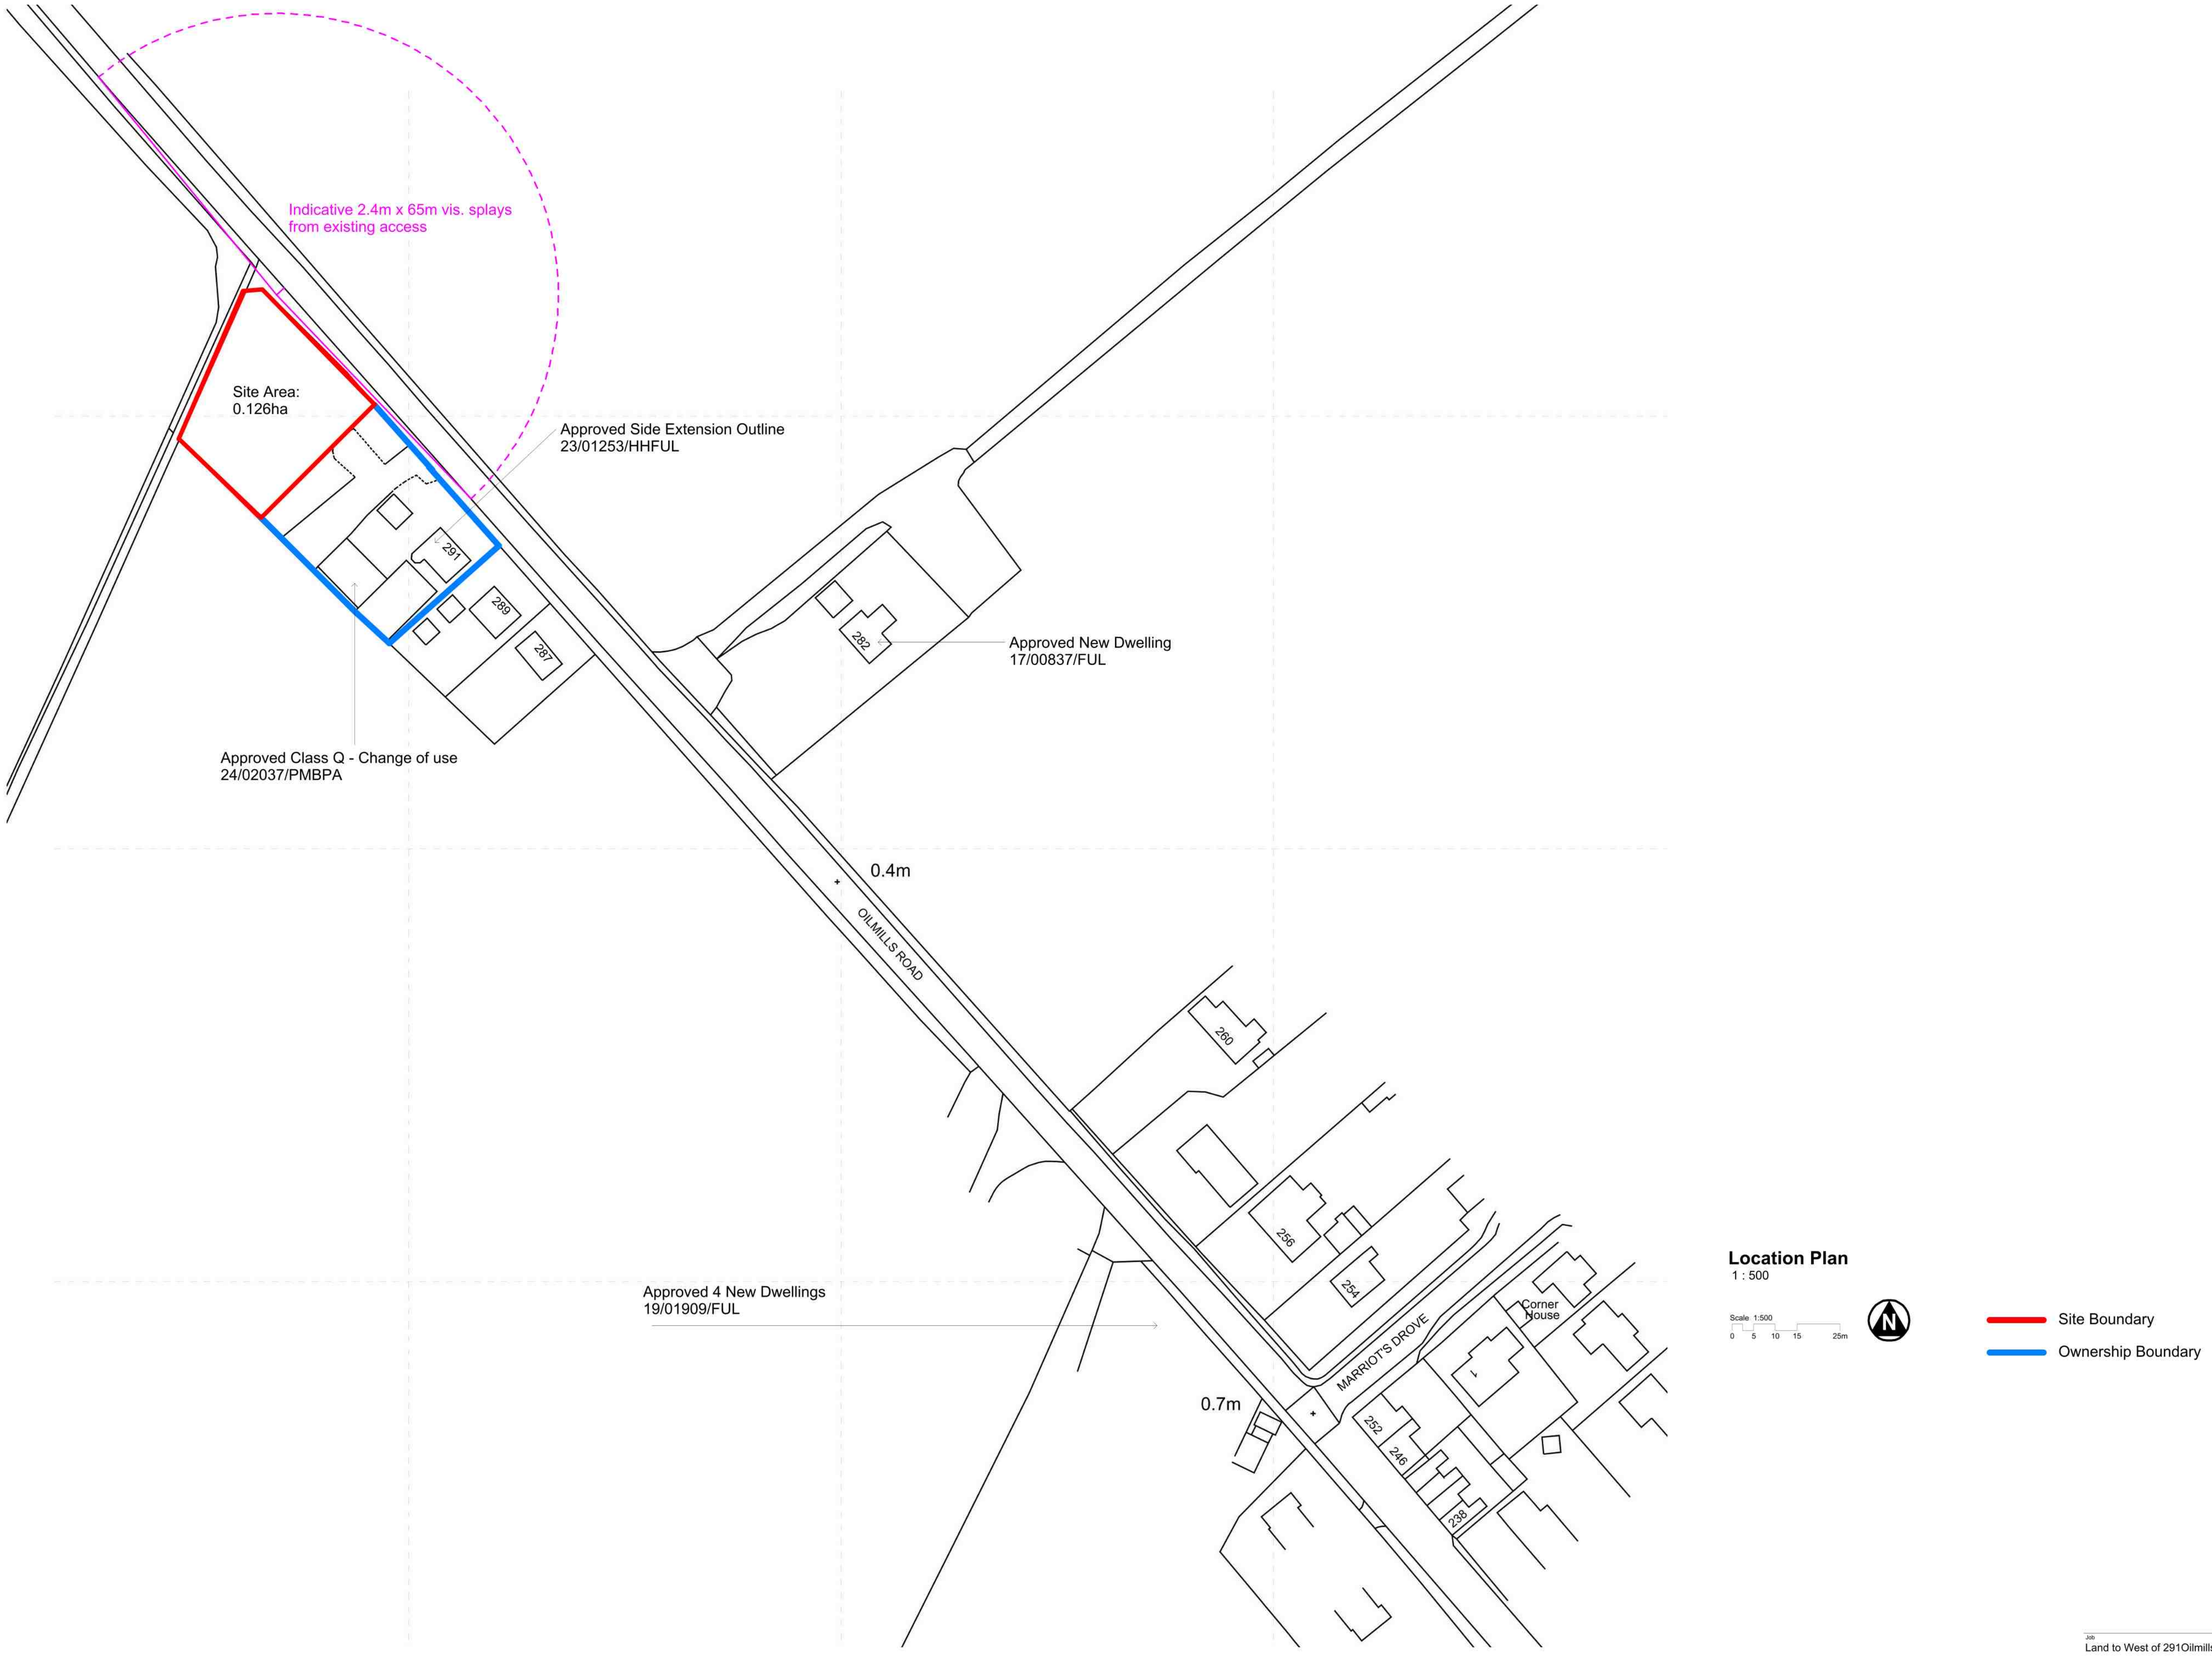


Location Plan

1 : 500

Scale 1:500
0 5 10 15 25m

Site Boundary

Ownership Boundary

Job
Land to West of 291Oilmills Rd

Drawing
Site Location Plan

Scale
1 : 500 @A0

Revision

Numb
-PL01