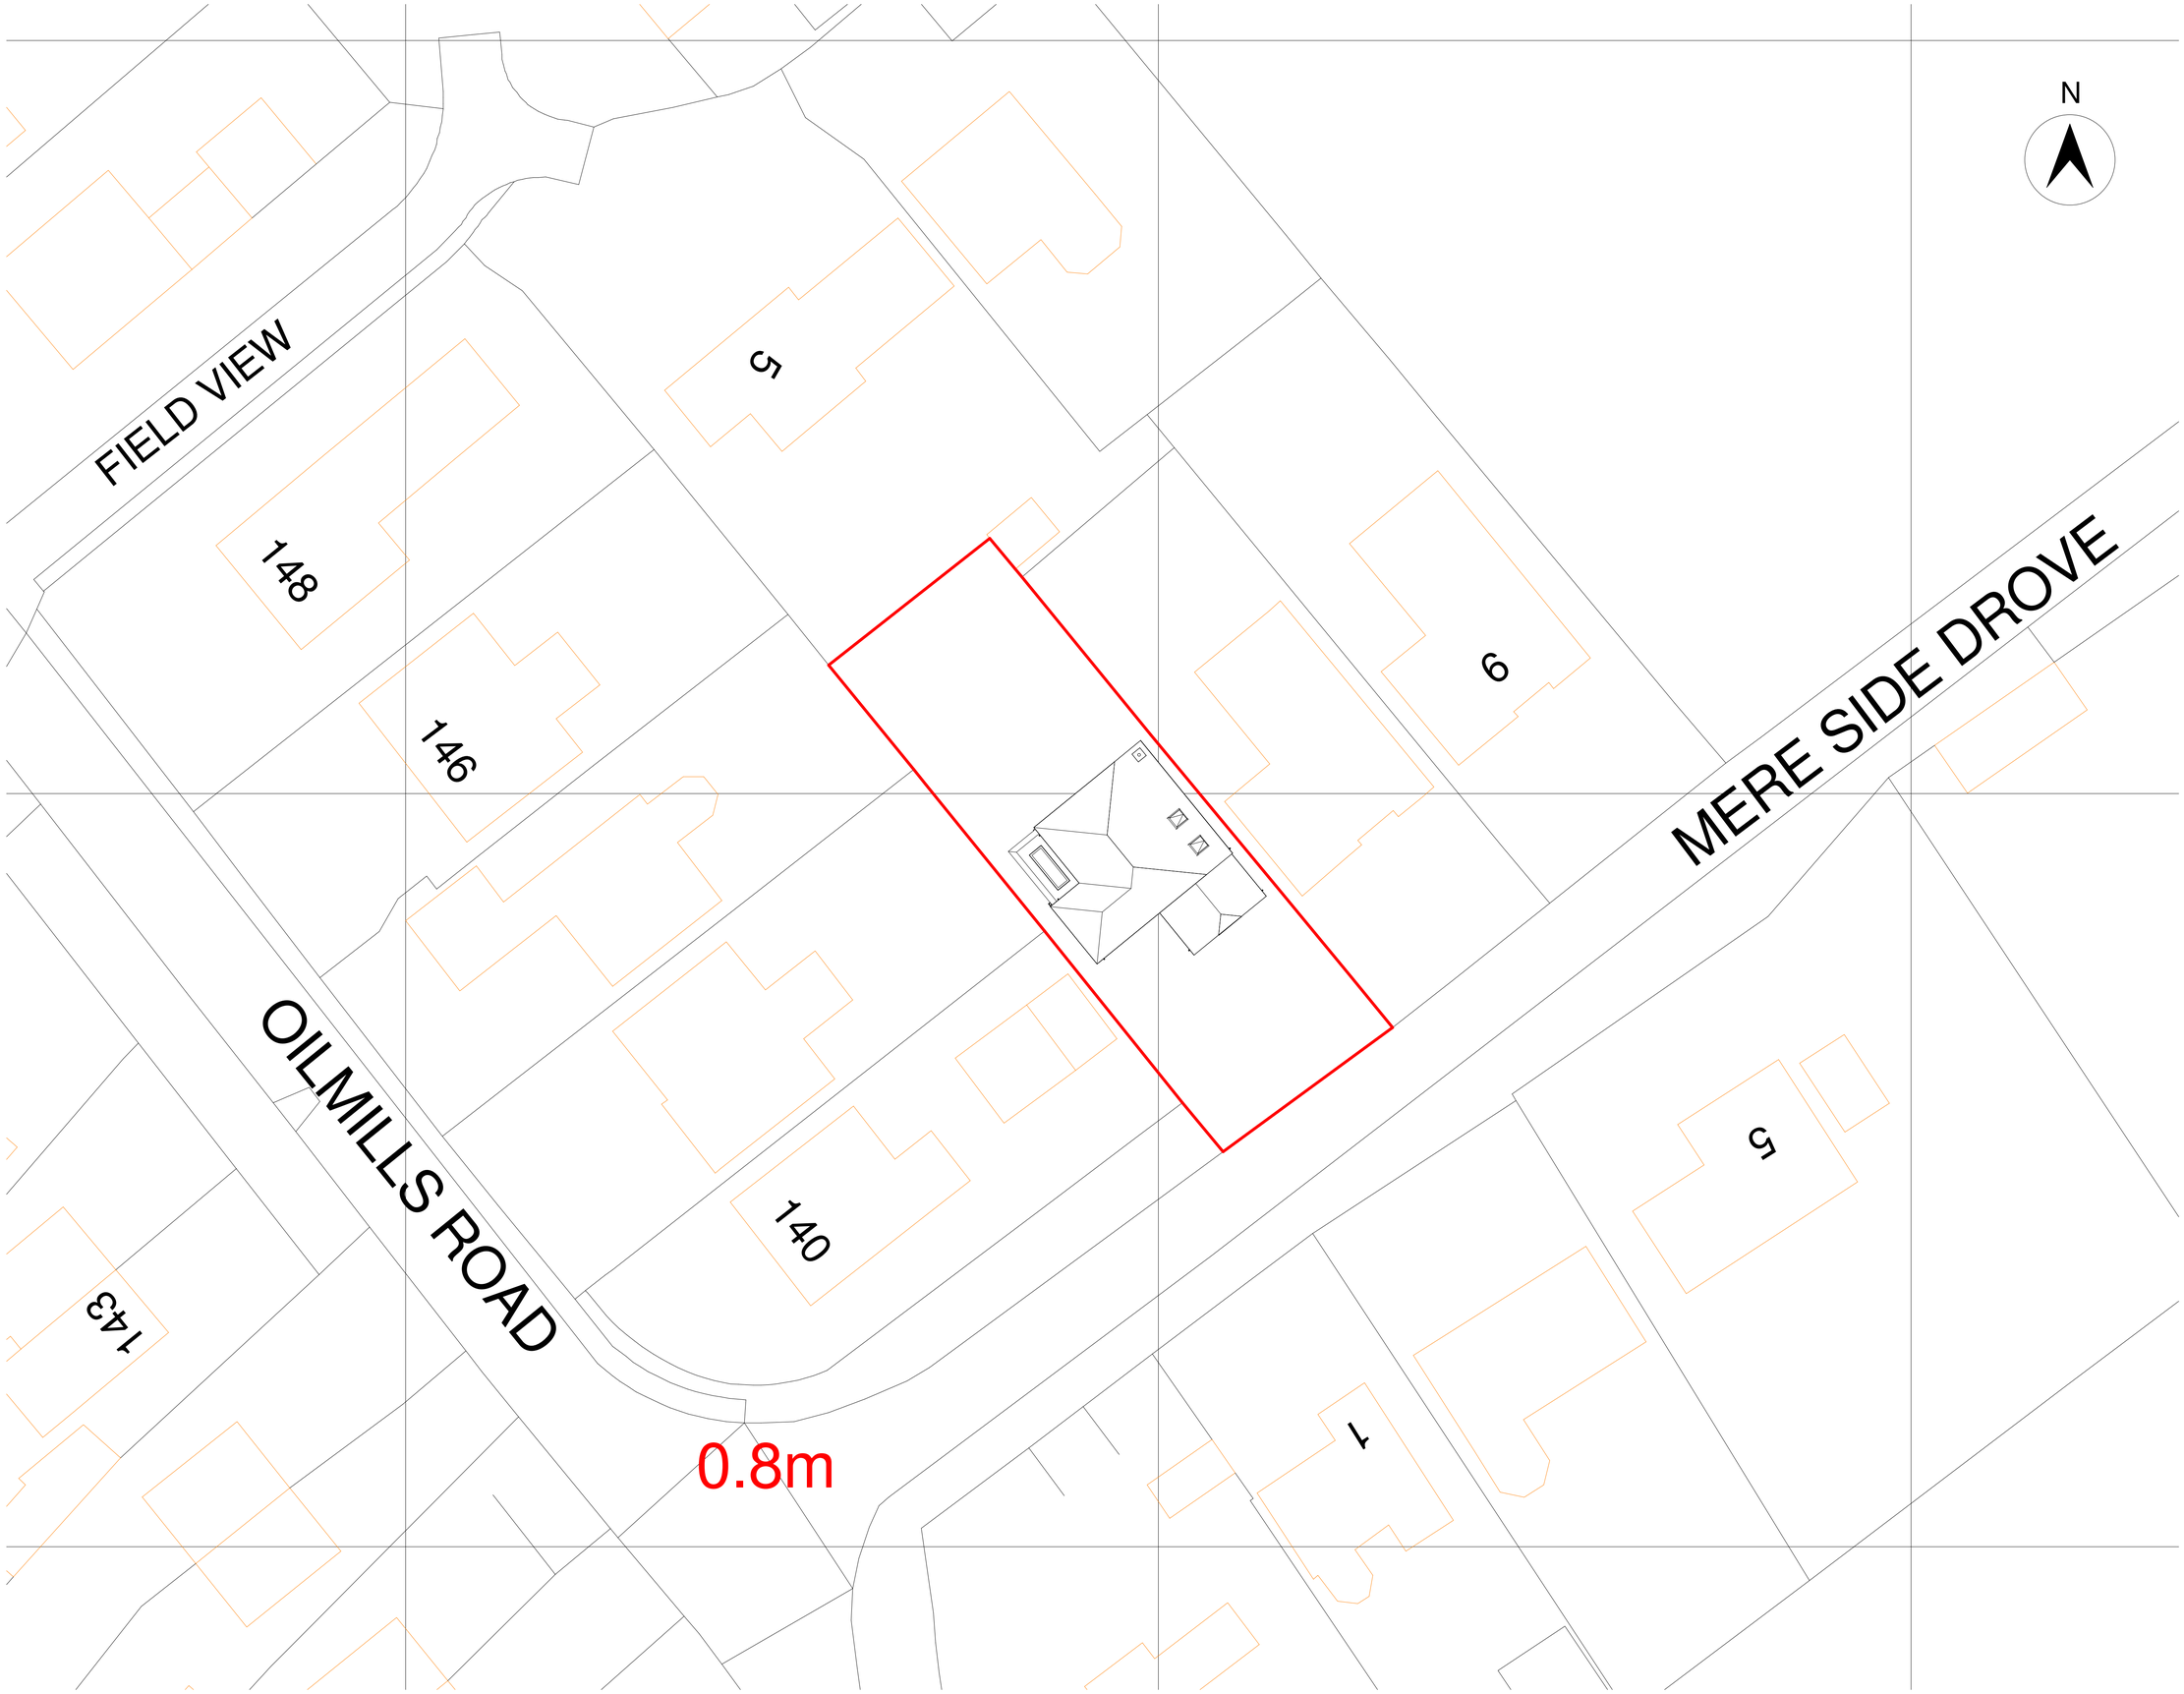


Rev	Date	Description	By	Ck
P01	27/02/25	Planning Issue	YB	JW

BEST LITTLE CO BUILDING

Unit 14 Chater Business Estate, Pit Lane, Ketton, Rutland, PE9 3SZ

t. 01780 723777
e. enquiries@bestlittlebuilding.co.uk

www.bestlittlebuilding.co.uk

Client
Hayley and Ryan Noble

Project
2 Mereside Drove, Ramsey Mereside, Peterborough, PE26 2UE

Drawing title
Proposed Block Plan

Drawn by	Checked by	Approved by	Scale	Date	RIBA Stage
YB	JW	JW	1 : 200	27/02/25	3

Project	Originator	Volume	Level	Type	Role	Number	Revision
HAYLE-	BLB-	SI-	ZZ-	DR-	A-	1001	P01

Reproduced subject to copyright Original sheet size A1