
This drawing is copyright and may not be altered, traced, copied, photographed or used for any purpose other than that for which it is issued without written permission from David Hartley.


revisions:

A. 28:03:2025 planning notes added to drawing DH


B: 31/03/2025 scale bar added to existing elevation RH

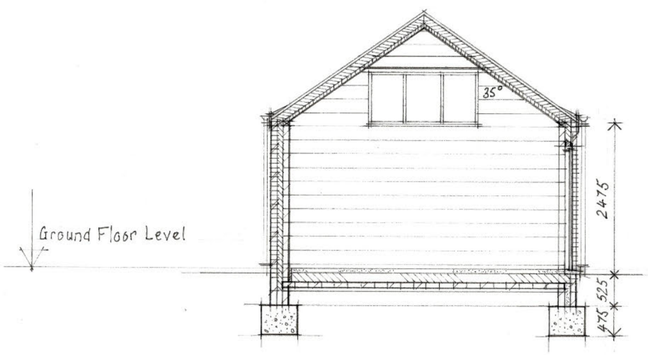


Section A A

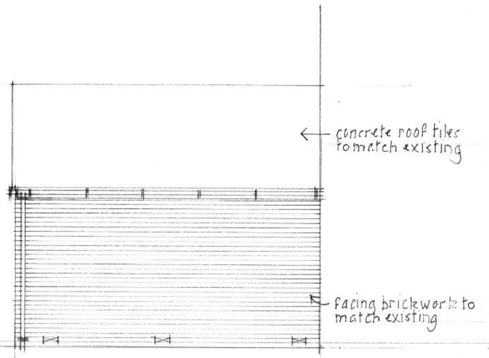


East Elevation As Proposed

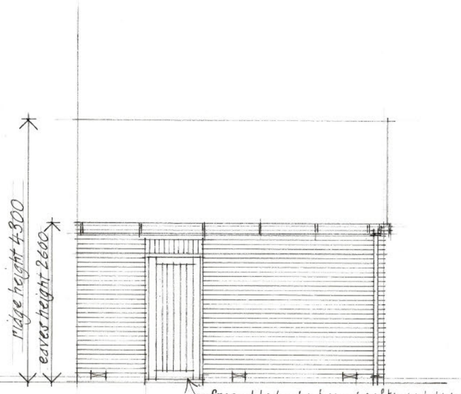

North Elevation As Proposed

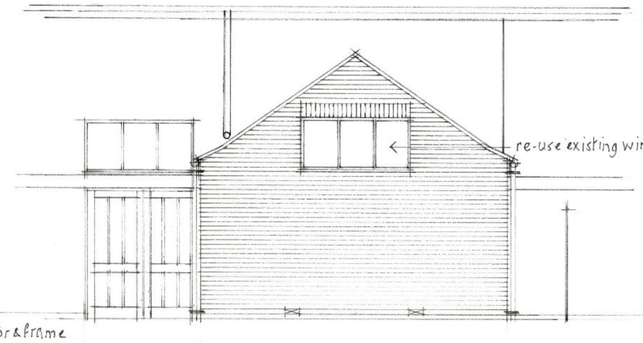

West Elevation As Proposed

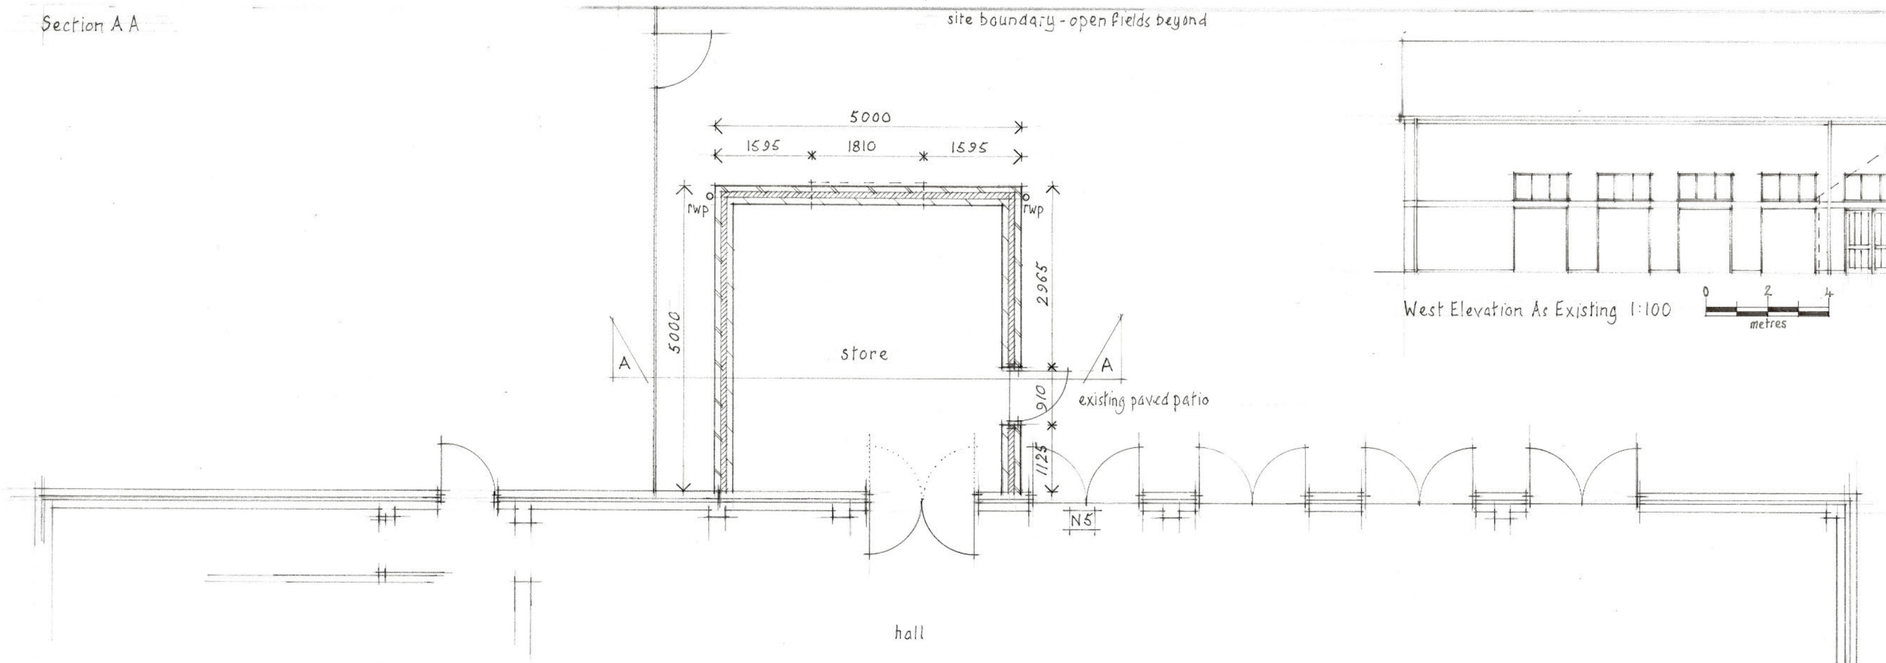

Ground Floor Plan As Proposed

West Elevation As Existing 1:100

David Hartley Associates
Architectural Design Services

22 High Street
Stilton
Peterborough
PE7 3RA

Email [redacted]
Website davidhartleyarchitecture.co.uk

client:
Alconbury Parish Council
Alconbury Memorial Hall
School Lane
Alconbury
PE28 4EQ

Proposed single storey store extension

drawing:

Plan, Section & Elevations As Proposed

0 1 2 metres

scale: 1:50
date: 21:03:2025
drawn by:
drawing no.: AMH 28/1 B [redacted]