


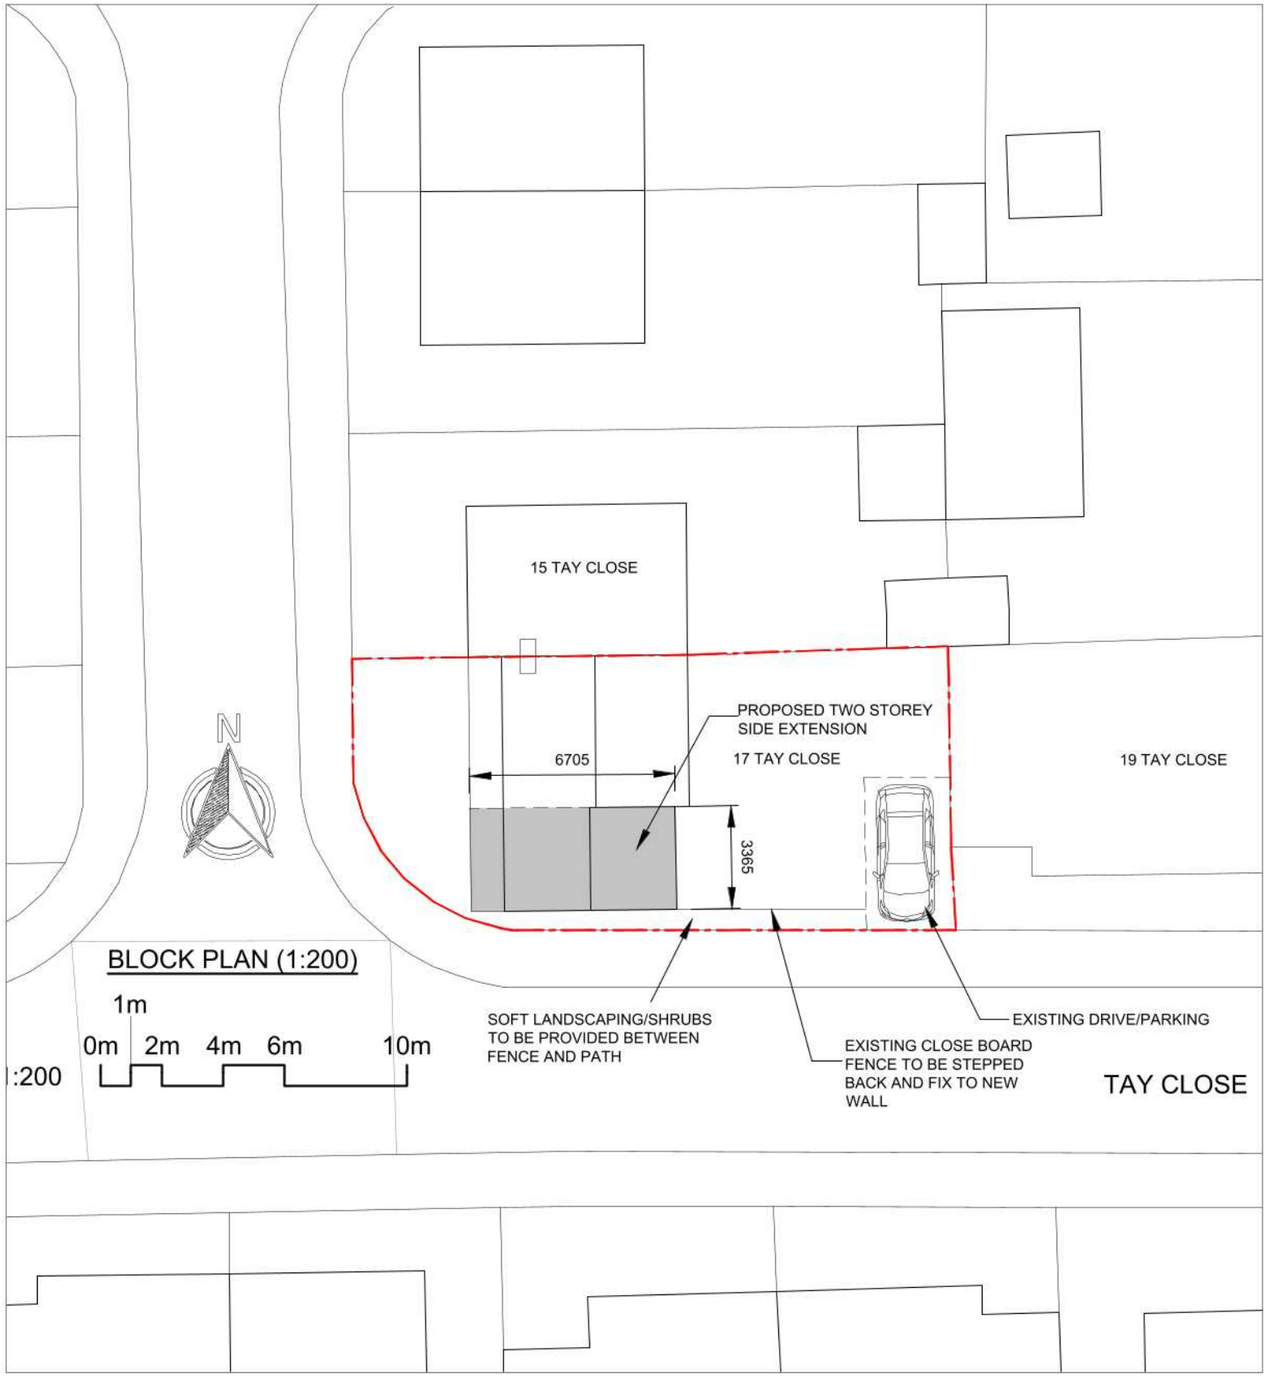

Unique plan reference: v2f//1251861/1680204

10 0 10 20 30 40 50

N

SITE LOCATION PLAN (1:1250)

CHRIS LOW ARCHITECTURE
www.chrislowarchitecture.co.uk
info@chrislowarchitecture.co.uk
Tel: 07834 388863

Status: PLANNING	Project: 17 TAY CLOSE, ST IVES, PE27 3FY	Drawing No: 025013-P03		Drawn By: CPL	Paper size: A3
Client: MR & MRS BENSAUD	Drawing Title: PROPOSED BLOCK PLAN AND SITE LOCATION PLAN	Revision: P2	Scale: 1:1250	Date: MAY 2025	

P2	Fence line updated and soft landscaping added	15.09.25
P1	Issued for planning consent	08.05.25

Dimensions are not to be scaled from this drawing, either manually or electronically