
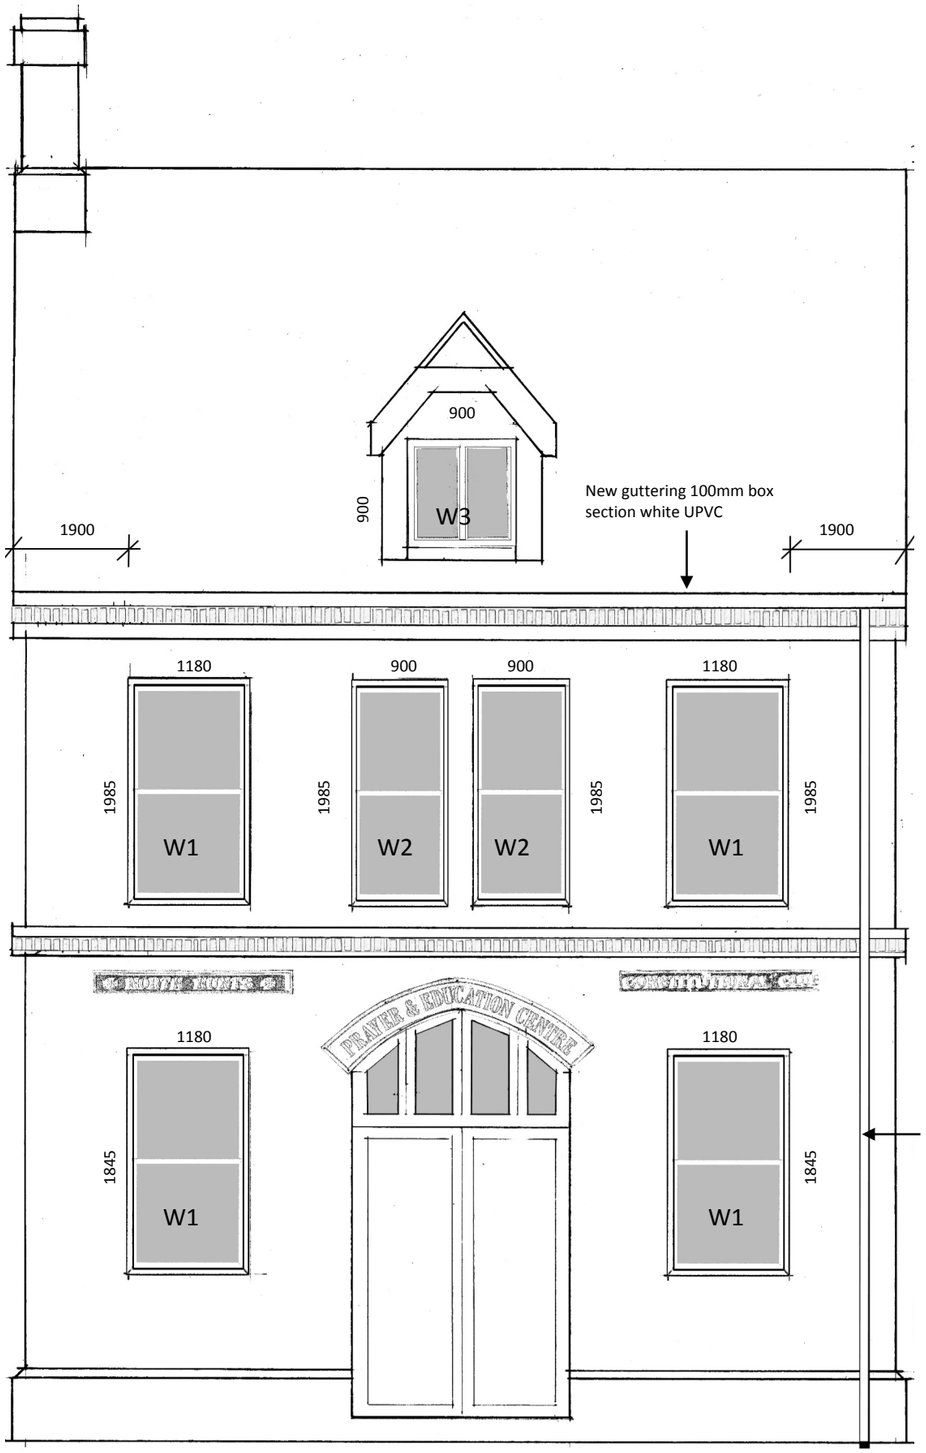


FRONT ELEVATION

1:50 0 1 2 3 4 5 SCALE IN METRES

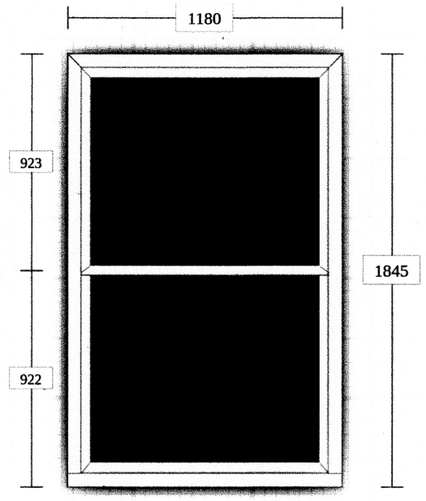


Sash Window x 2

Frame:	Standard Jamb
Sash Bottom Rail:	Standard Bottom Rail
Sash Meeting Rail:	Slim Meeting Stile
Sash Sides:	Standard Stile
Sash Top Rail:	Standard Stile
Bead:	Sculptured
Frame Joint Type:	Welded
Sash Joint Type:	Welded

Colour: Smooth White

W1 WINDOW 1

GI
GI

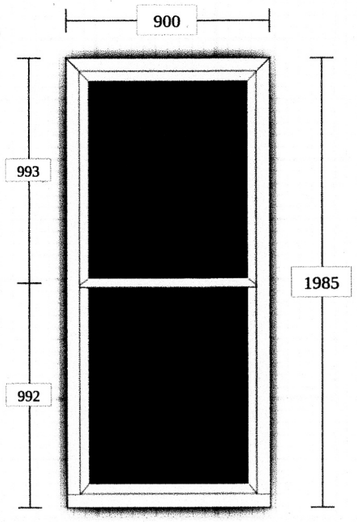


Sash Window x 4

Frame:	Standard Jamb
Sash Bottom Rail:	Standard Bottom Rail
Sash Meeting Rail:	Slim Meeting Stile
Sash Sides:	Standard Stile
Sash Top Rail:	Standard Stile
Bead:	Sculptured
Frame Joint Type:	Welded
Sash Joint Type:	Welded

Colour: Smooth White

W2 WINDOW 2

Glass: PVC Vert Slider - Double Glazed 4-20-4 (Annealed) - 20mm Swiss Spacer Black - Clear

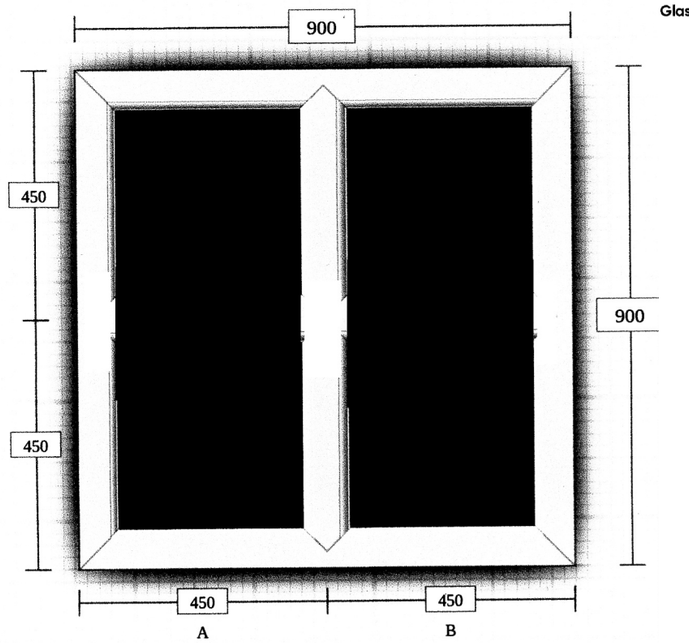

Casement

Frame:	Standard Sculptured
Transom:	Standard Sculptured
Mullion:	Standard Sculptured
Bead:	Sculptured
Frame Joint Type:	Welded

Colour: Smooth White

W3 WINDOW 3

Glass: PVC Window - Double Glazed 4-20-4 (Annealed) - 20mm Swiss Spacer Black - Clear

Proposed alterations at
The Prayer and Education Centre
38 The Broadway
St Ives PE27 5BN

Replacement windows, downpipe and guttering

Scale 1/50

Sheet No: 2

A3

Date: 20 Mar 25

Richard Biddle
Member of Chartered Institute of Builders

Telephone & Fax:
01480 493918 Mob:07801 688266

Email: biddle945@btinternet.com