Issue Status

Planning

This drawing is copyright. Only figured dimensions to be worked to.

Revision		Drawn	Check	Date
P1	First Issue	AD	AD	08.10.24
P2	Addition of Key Showing Area Types	PL	AD	15.01.25
P3	Pipe Alignment updated following survey Yard Area reduced to omit that over pipe	AD	AD	20.11.25
P4	Pipe protection and site routing indicated	AD	AD	31.03.26
P5	Adjustments to suit Exolum comment	AD	AD	11.05.26

Key

Area Type

Development Area

BNG Area

Grassed Area

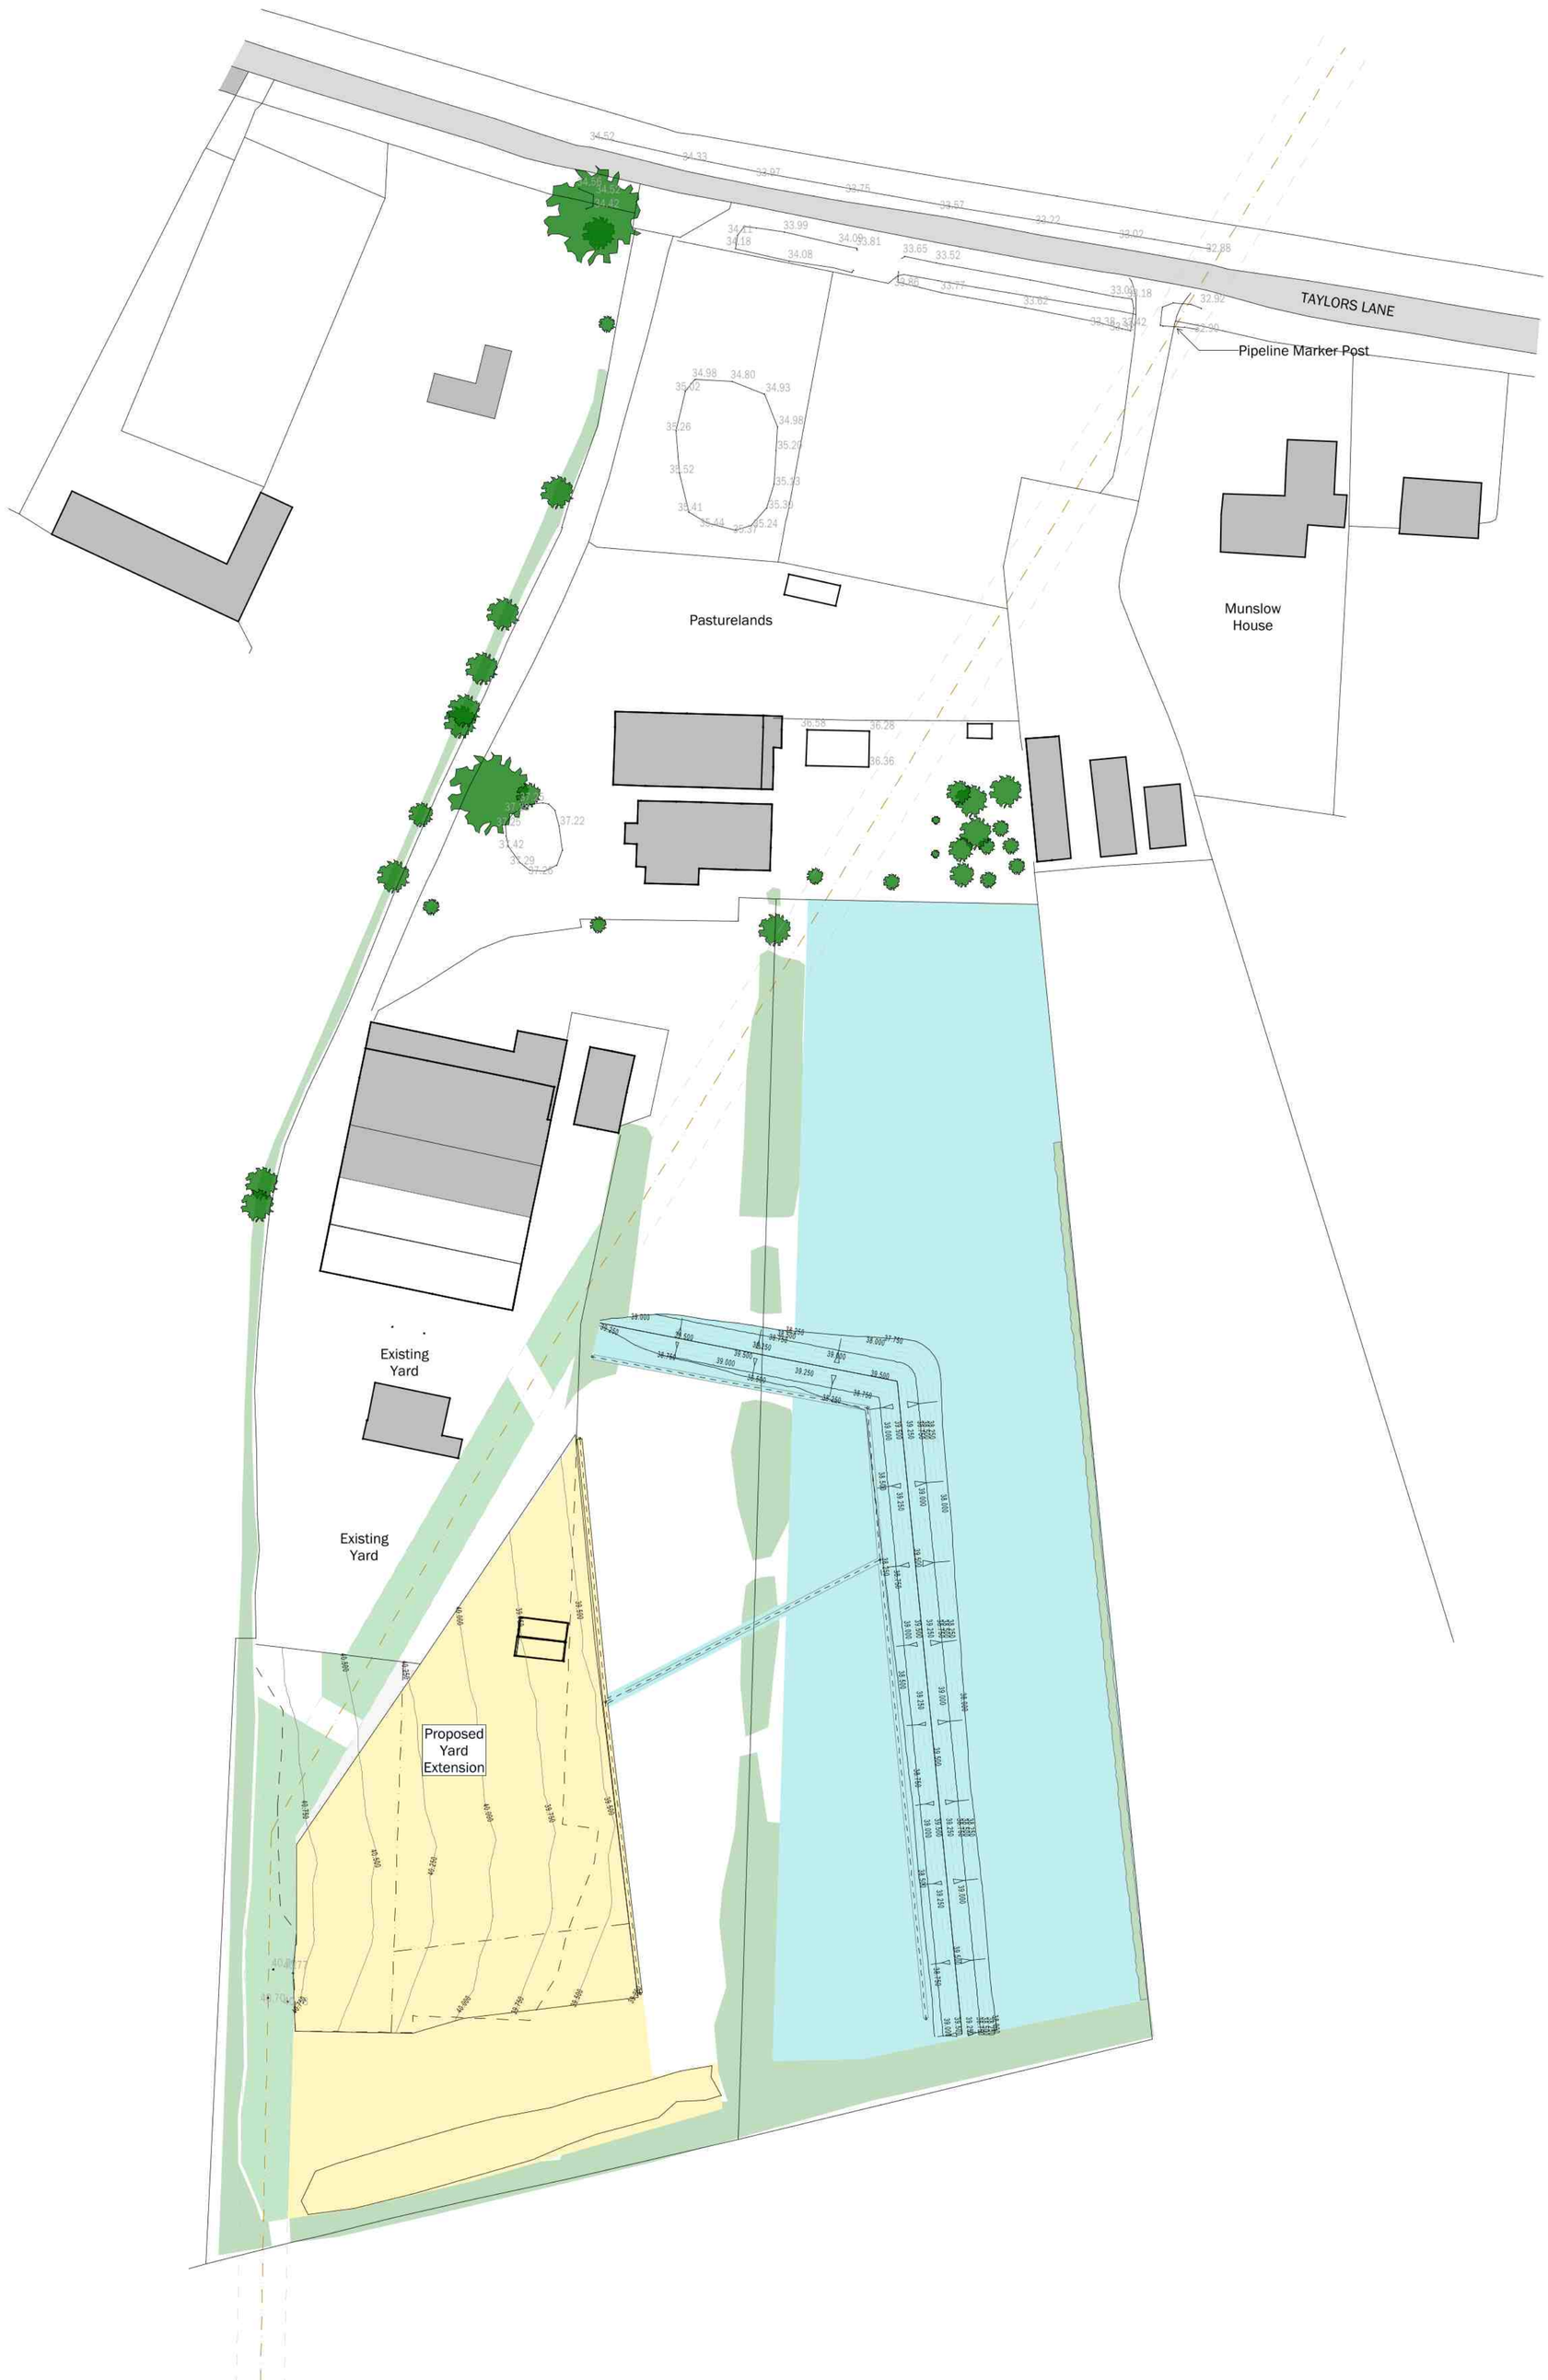

N

1:500
0 15 30 45

client
Magee

project
Pasturelands, Taylors Lane, Buckden
Proposed Site Improvements

drawing
Site Plan As Proposed

date	20.05.24	scale	1:500 @ A1
drawn	SK	check	AD

BROWN & Co
ARCHITECTURE + PLANNING
www.brown-co.com
Norwich 01603 629871
St Neots 01480 213811
Humber 01482 421234
Lincoln 01522 457800
Brown & Co Registered Office: The Atrium, St. George's Street, Norwich, Norfolk, NR3 1AB
Registration no: 0C302092 Registered in England & Wales

24 | 020 | DK0001 | P5

Map data shown may contain Ordnance Survey ® products supplied by Pear Technology Services Ltd;
© Crown Copyright and database rights from date shown above Ordnance Survey ® licence number 100005264