

Type K
FFL: 6.75

Type M+
FFL: 6.75

Type M
FFL: 6.75

Type I
FFL: 6.75

Type I
FFL: 6.75

Terrace #4
Front Elevation

Terrace #4
Side Elevation

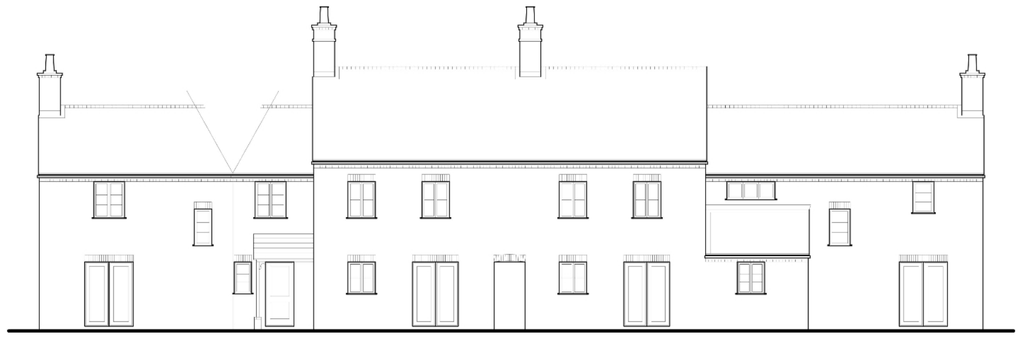

Type I
FFL: 6.75

Type M
FFL: 6.75

Type M+
FFL: 6.75

Type K
FFL: 6.75

Terrace #4
Rear Elevation



Type K
FFL: 6.75

Terrace #4
Side Elevation

0 1 2 3 5 10 15
SCALE 1:100

NOTES

1. Contractors must check all dimensions on site. Only figured dimensions are to be worked from. Discrepancies must be reported to the Architect or Engineer before proceeding. © This drawing is copyright.

2. Reproduced from OS Sitemap ® by permission of Ordnance Survey on behalf of The Controller of Her Majesty's Stationery Office. © Crown copyright 2008. All rights reserved. Licence number 100007126.

LOCHAILORT

REV	DESCRIPTION	DRN	CHD	DATE
D	Canopy added to the side elevation.	AT	JAL	18.12.2024
C	Canopy added to Plot 22 to make it M4(2) Compliant.	AT	JAL	11.10.2024
B	Chimneys revised.	NS	JAL	14.10.2021
A	Main frontage / side windows revised and updated to correspond with revised I Type plan.	JPG	JAL	05/08/2021

☐ PRELIMINARY ☐ INFORMATION ☐ TENDER
☐ CONSTRUCTION ☐ AS BUILT

SCALE	1:100 @ A1	DATE	Mar. 2021
DRAWN	NS/JP-G/JAL	CHK	JAL
DRAWING NO.	18828/109	REV	D

TITLE: Redevelopment of Murketts Garage, London Road, St Ives.

DETAILS: Terrace # 4 Elevations.

Woods Hardwick
Architecture | Engineering | Planning | Surveying

BEDFORD : HEAD OFFICE
15-17 Goldington Road
Bedford MK40 3NH
T: +44 (0) 1234 268862

BIRMINGHAM
Fort Dunlop, Fort Parkway
Birmingham B24 9FE
T: +44 (0) 121 6297784

ONLINE: mail@woodshardwick.com | woodshardwick.com

PLEASE CONSIDER THE ENVIRONMENT BEFORE PRINTING THIS DRAWING