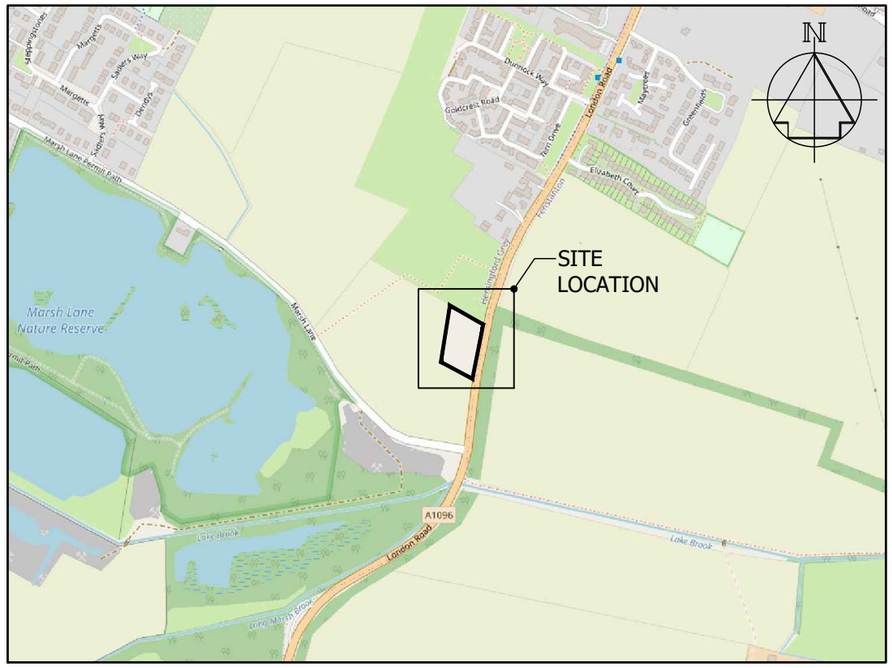


LOCATION PLAN

Scale: 1:10,000

0 100 200 300 400 500 600 700 800 900 1000

SCALE 1:10000 METRES

Reproduced by permission of Ordnance Survey on behalf of HMSO. © Crown copyright and database right 2009 All rights reserved. Ordnance Survey Licence number 100023460

Original Size: A3

Notes:

1. ALL DIMENSIONS IN MILLIMETRES UNLESS NOTED OTHERWISE.
2. ALL LEVELS IN METRES ABOVE ORDNANCE DATUM.
3. BUILDING CLADDING TO BE KINGSPAN JUNIPER GREEN RAL - 160 20 10

LEGEND:

- PROPOSED DEVELOPMENT BOUNDARY (555m² approx)
- EXISTING SOUTH STAFFS WATER OWNERSHIP BOUNDARY (5,351m² approx)

P03	Suitable for Information	INK	BK	LD	29.10.26
P02	Suitable for Information	INK	BK	LD	09.10.26
P01	Suitable for Information	INK	BK	LD	05.10.26
	Description	Drawn	Chk'd	App'd.	Date

South Staffs Water

RSE ROSS-SHIRE ENGINEERING
Muir of Ord Industrial Estate, Muir of Ord, Ross-shire, IV6 7UA
Phone: 01463 870049
E-mail: info@ross-eng.com

RSE Drg. No. XXXXX-XXXX

Originated By: I. KING	Date: 28.09.26
Drawn By: I. KING	Date: 28.09.26
Checked By: B. KELLY	Date: 05.10.26
Approved By: L. DALLAS	Date: 05.10.26

Project Title: ST IVES WTW

Drawing Title: LOCATION PLAN

Status: S2	Suitability: Suitable for Information
Scale: 1 : 2500 @ A3	Sheet No.: Sheet 1 of 1
ELLIPSE EQUIPMENT No.	
ELLIPSE PLANT No.	AUTOCODE No.
Drawing No.: 39731-RSE-ZZ-ZZ-DR-T-000001	Rev.: P03

C:\Users\ian.king\DC\ACCDocs\RSE\M10084 - ST Ives Pumping Station - Return to Service\Project Files\002 WIP\01 WTM 3\00 Planning & Site Management\02 CAD Design\ 39731-RSE-ZZ-ZZ-DR-T-000001.dwg