

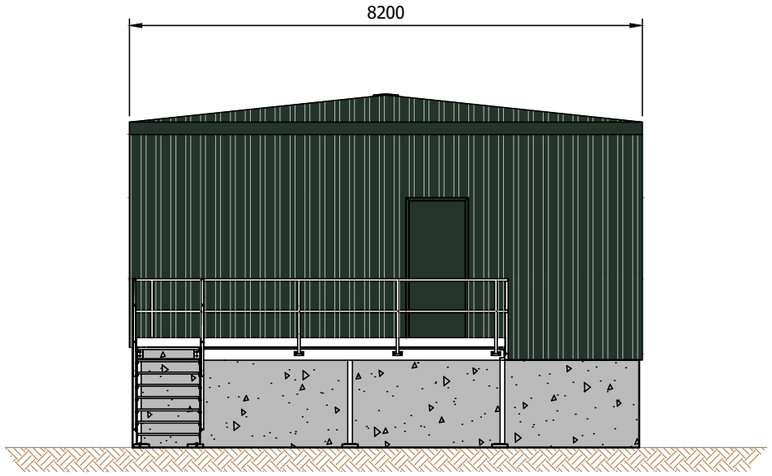



NORTH ELEVATION

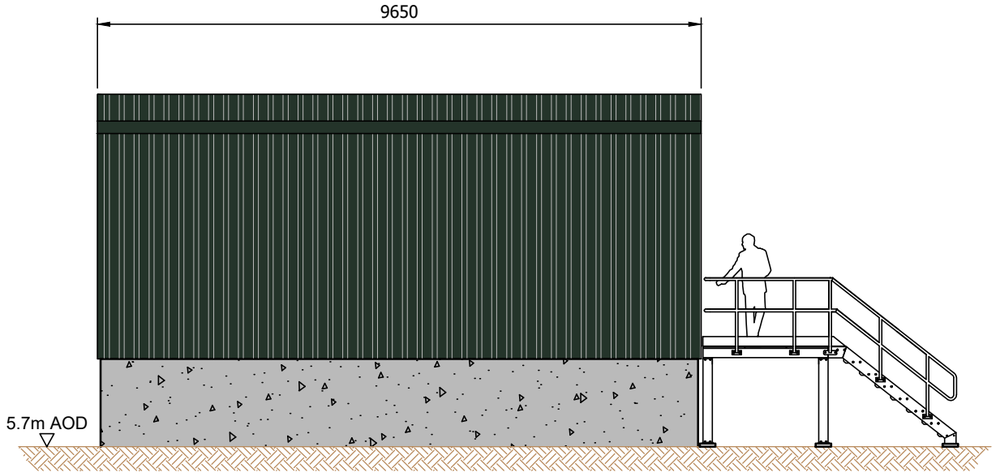

EAST ELEVATION

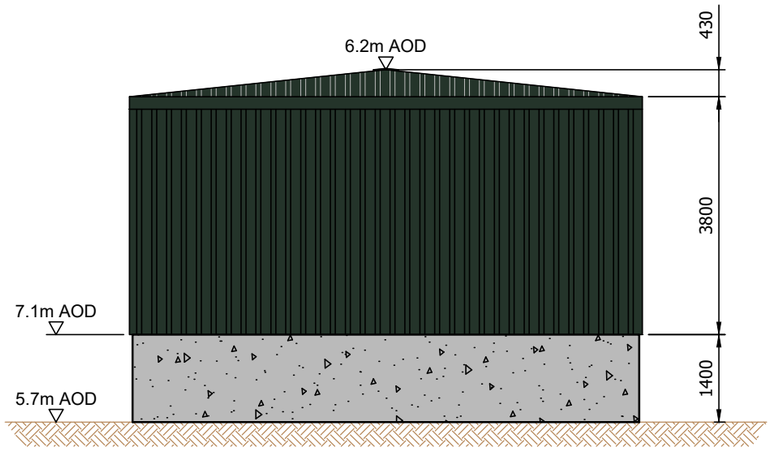

SOUTH ELEVATION

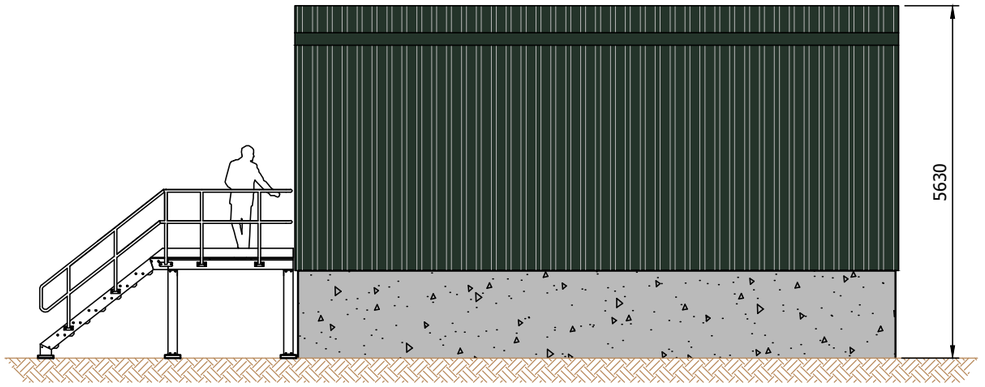

WEST ELEVATION

0 5 10

SCALE 1:100 METRES

Reproduced by permission of Ordnance Survey on behalf of HMSO. © Crown copyright and database right 2009 All rights reserved. Ordnance Survey Licence number 100023460

Original Size A3

Notes:

1. ALL DIMENSIONS IN MILLIMETRES UNLESS NOTED OTHERWISE.
2. ALL LEVELS IN METRES ABOVE ORDNANCE DATUM.
3. BUILDING CLADDING TO BE KINGSPAN JUNIPER GREEN RAL - 160 20 10

P01	Suitable for Information	INK	BK	LD	05.10.26
	Description	Drawn	Chk'd	App'd.	Date

South Staffs Water

RSE ROSS-SHIRE ENGINEERING
Muir of Ord Industrial Estate, Muir of Ord, Ross-shire, IV6 7UA
Phone: 01463 870049
E-mail: info@ross-eng.com
RSE Drg. No. XXXXX-XXXX

Originated By: I. KING	Date: 28.09.26
Drawn By: I. KING	Date: 28.09.26
Checked By: B. KELLY	Date: 05.10.26
Approved By: L. DALLAS	Date: 05.10.26

Project Title: ST IVES WTW

Drawing Title: PROPOSED BUILDING ELEVATIONS

Status: S2	Suitability: Suitable for Information
Scale: 1 : 100 @ A3	Sheet No.: Sheet 1 of 1
ELLIPSE EQUIPMENT No.	
ELLIPSE PLANT No.	AUTOCODE No.
Drawing No.: 39731-RSE-ZZ-ZZ-DR-T-000005	Rev.: P01

C:\Users\ian.king\DC\ACCDocs\RSE\M10084 - ST Ives Pumping Station - Return to Service\Project Files\002 WIP\01 WTM 3\00 Planning & Site Management\02 CAD Design\ 39731-RSE-ZZ-ZZ-DR-T-000005.dwg